
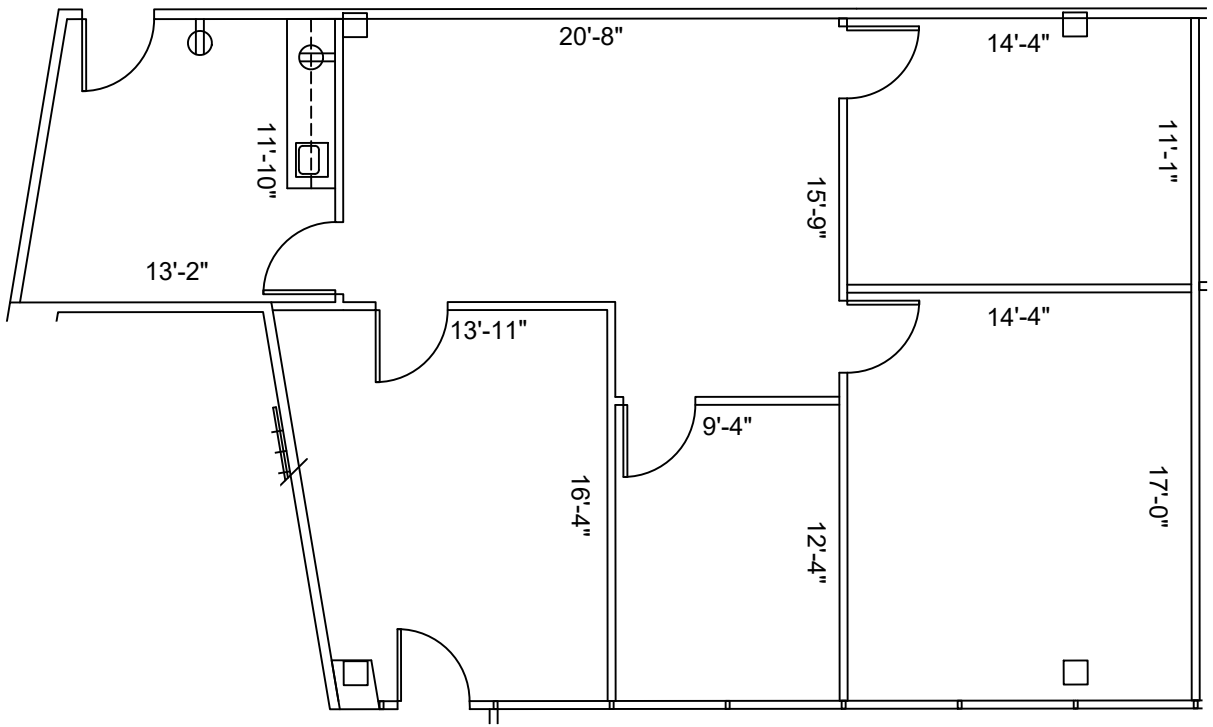


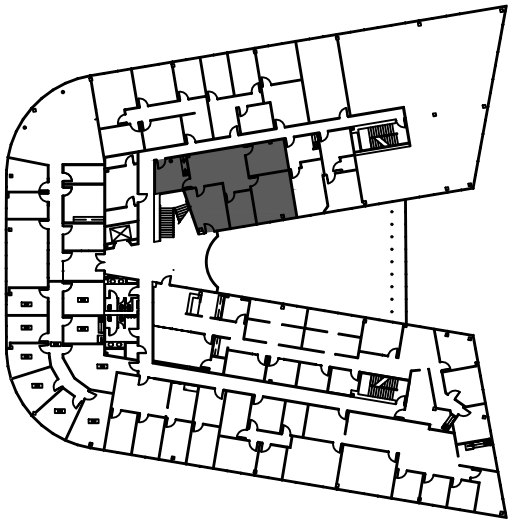

2ND FLOOR
KEY PLAN

SUITE 201
1,368 NRA

1 **FLOOR PLAN**
SCALE: 1/8"=1'-0"

FLOOR PLANS MAY NOT BE TO SCALE AND MAY NOT REFLECT EXISTING CONDITIONS AND SHALL NOT BE RELIED UPON AS SUCH
THESE DRAWINGS ARE DESIGN INTENT AND ARE AN EXHIBIT TO THE LEASE

HARTMAN MANAGEMENT
2909 HILLCROFT, SUITE 420
HOUSTON, TX 77057

HARTMAN

LEGEND
EXISTING NEW LOW DEMO
WALLS
NEW/RELOCATED DOOR N/R

ISSUE DATES

1	02-23-2021	LEASING REVIEW

WILLOWBROOK
7915 FM 1960 HOUSTON, TX 77070
SUITE 201

PROJECT: 928-WILLOWBROOK
PLOT SCALE: 1/8" = 1'-0"
SHEET SIZE: 8.5 X 11
CHECKED BY: WM
DRAWN BY: WM
FILE NAME: 928-WILLOWBROOK

SHEET TITLE
EXISTING PLAN

SHEET NUMBER
EX-1