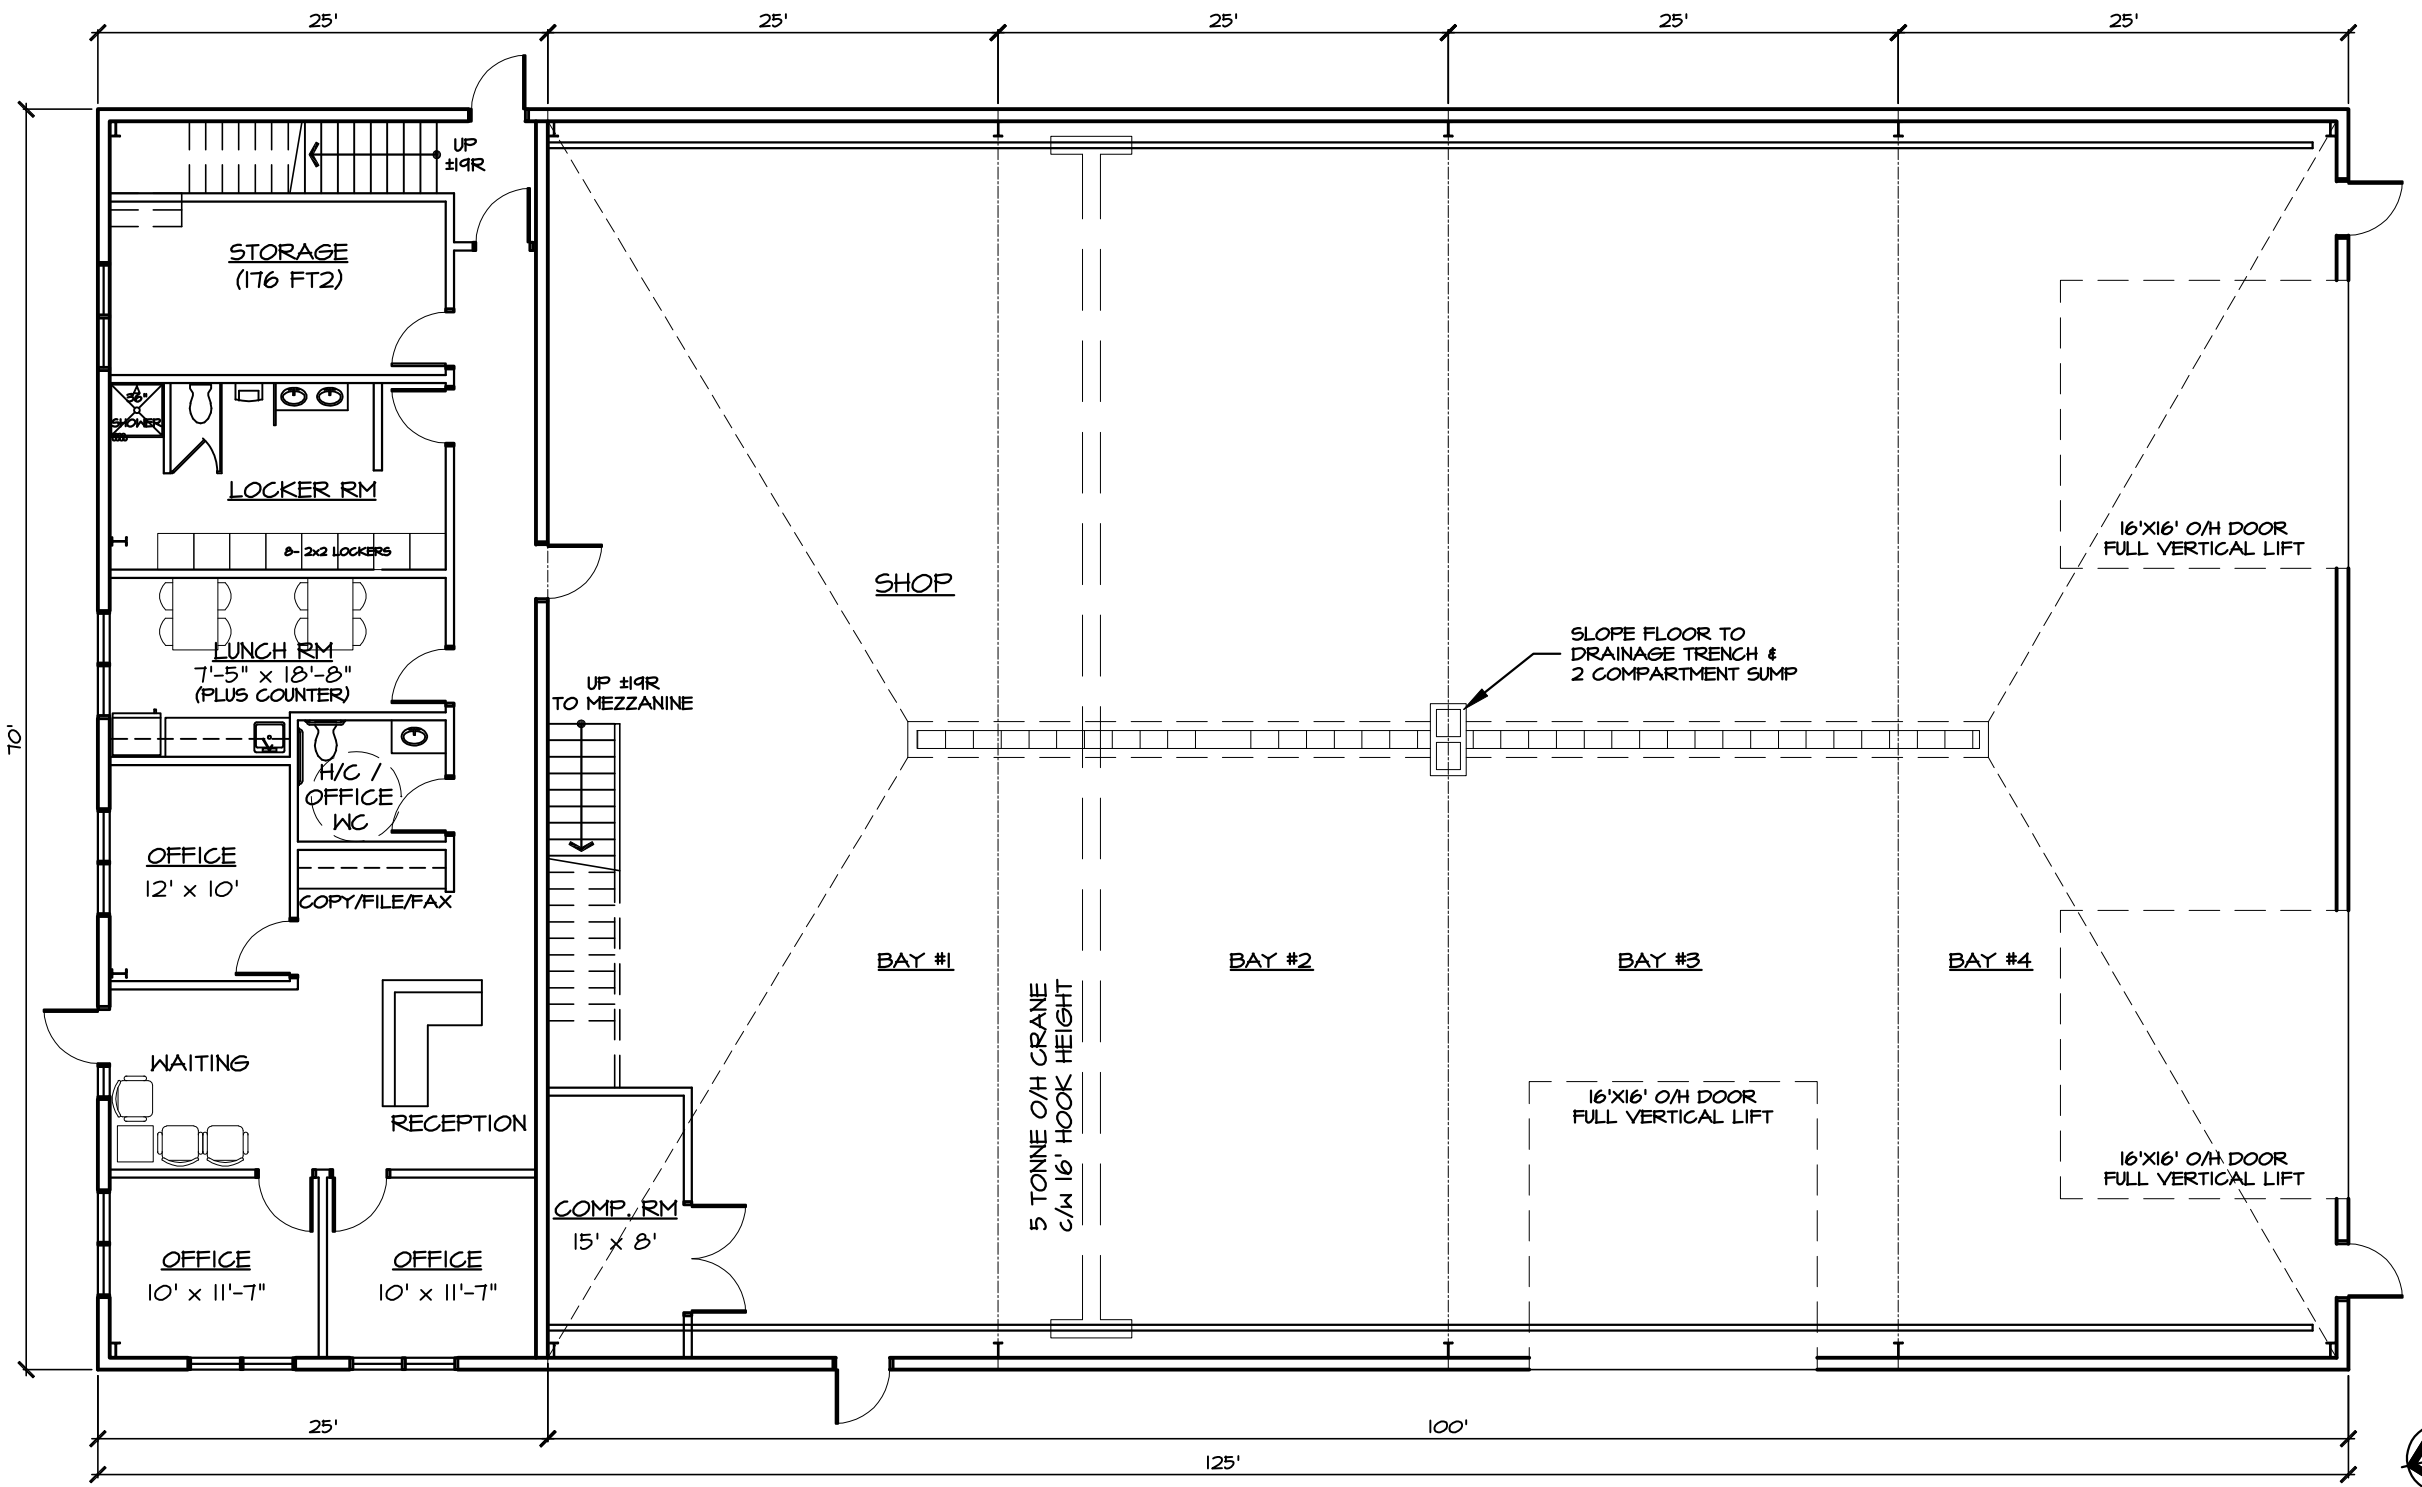


Proposed Floor Plan

SCALE: 3/32" = 1'-0"

sublime design studio inc.

PO BOX 1595, BLACKFALDS, AB T0M 0J0

TEL 403-755-1505 · FAX 403-755-2614

2 / 2

DRAWN	EAC
DATE	AUG. 16, 2012
PROJECT NO.	12035
SCALE	NOTED

DRAWING PREPARED FOR

PHOENIX Construction Inc.

PROJECT

BIEKO LEASE BUILDING,
NISKU, AB

DRAWING

PROPOSED FLOOR PLAN