
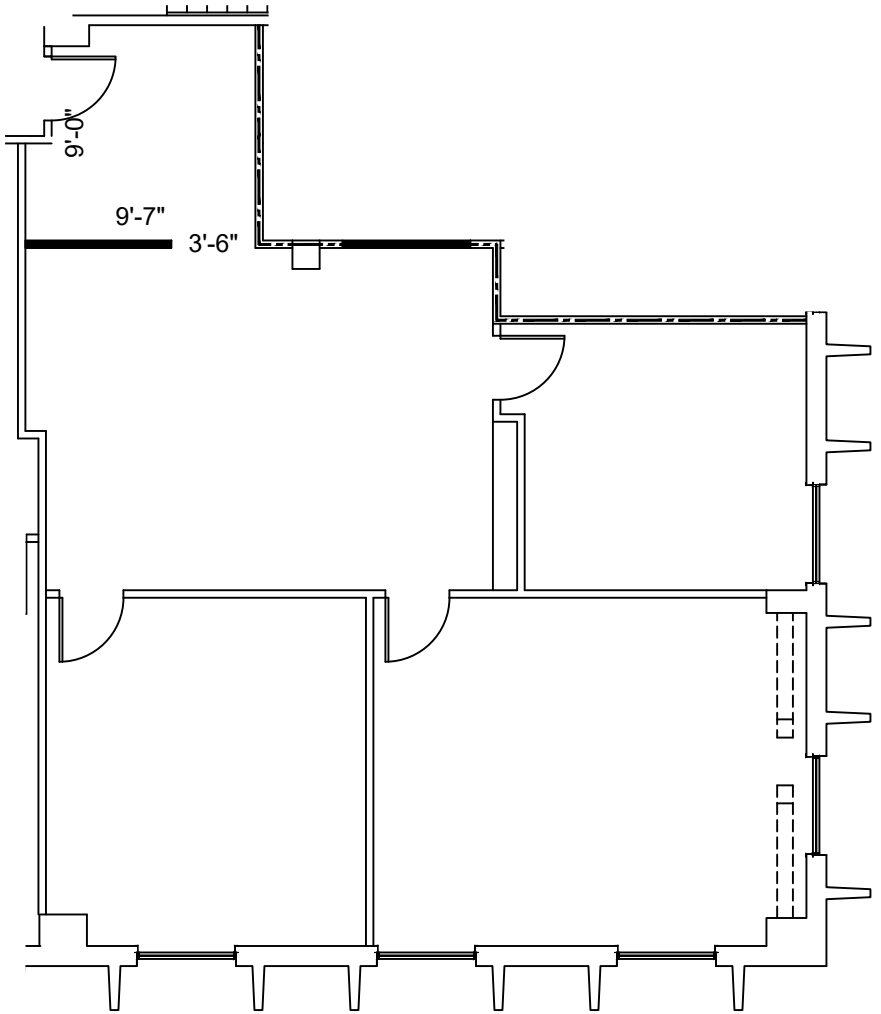


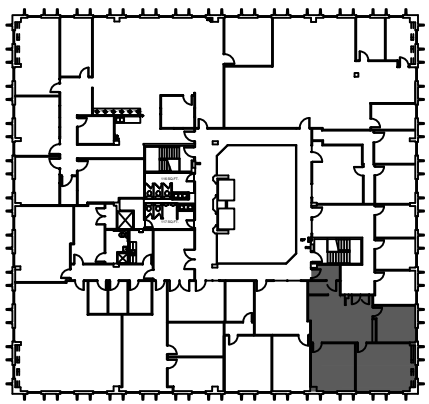

NORTH

6th FLOOR
KEY PLAN

SUITE 680
1,059 NRA

1 FLOOR PLAN
SCALE: 1/8"=1'-0"

FLOOR PLANS MAY NOT BE TO SCALE AND MAY NOT REFLECT EXISTING CONDITIONS AND SHALL NOT BE RELIED UPON AS SUCH THESE DRAWINGS ARE DESIGN INTENT AND ARE AN EXHIBIT TO THE LEASE

HARTMAN MANAGEMENT
2909 HILLCROFT, SUITE 420
HOUSTON, TX 77057

HARTMAN

LEGEND

	EXISTING	NEW	LOW	DEMO
WALLS				
NEW/RELOCATED DOOR	N/R			

ISSUE DATES

1	11-04-2021	LEASING REVIEW
2	11-24-2022	LEASING REVIEW

11211 KATY FWY
11211 KATY FREEWAY, HOUSTON, TX 77079
SUITE 680

PROJECT: 923-11211 KATY FWY
PLOT SCALE: 1/8" = 1'-0"
SHEET SIZE: 8.5 X 11
CHECKED BY: WM
DRAWN BY: WM
FILE NAME: 923-11211 KATY FWY

SHEET TITLE
SCHEMATIC DESIGN

SHEET NUMBER
SD-1