
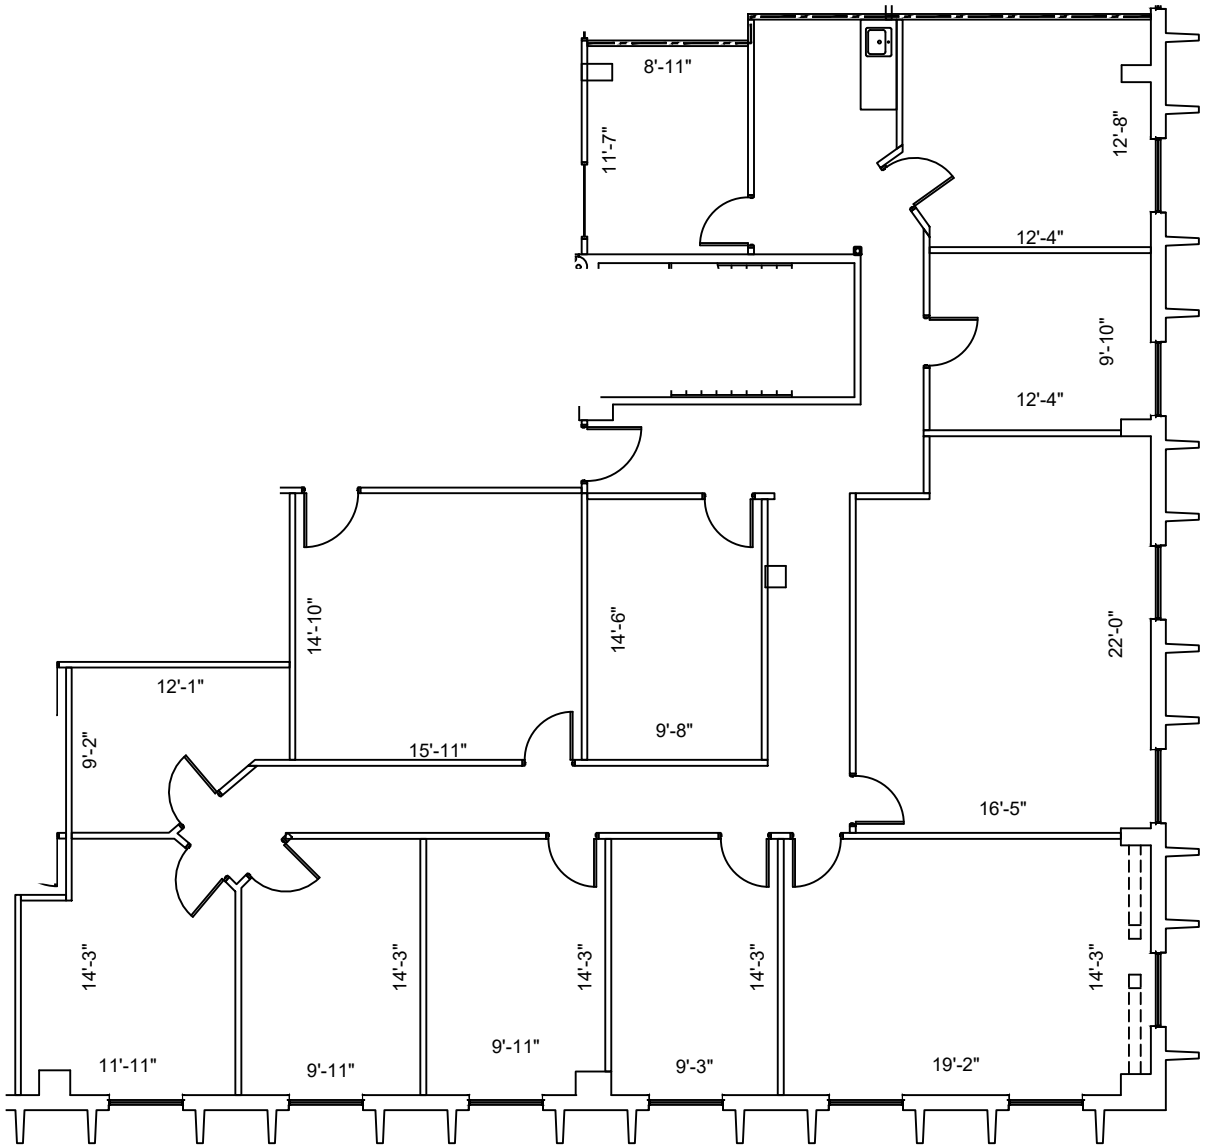


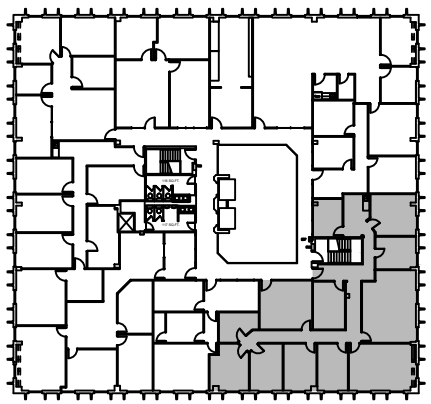

NORTH

4th FLOOR
KEY PLAN

SUITE 415
3,122 NRA

1 **FLOOR PLAN**
SCALE: 3/32"=1'-0"

FLOOR PLANS MAY NOT BE TO SCALE AND MAY NOT REFLECT EXISTING CONDITIONS AND SHALL NOT BE RELIED UPON AS SUCH
THESE DRAWINGS ARE DESIGN INTENT AND ARE AN EXHIBIT TO THE LEASE

HARTMAN MANAGEMENT
2909 HILLCROFT, SUITE 420
HOUSTON, TX 77057

HARTMAN

LEGEND

EXISTING NEW LOW DEMO
WALLS
NEW/RELOCATED DOOR N/R

ISSUE DATES

1	09-20-2022	LEASING REVIEW

11211 KATY FWY
11211 KATY FREEWAY, HOUSTON, TX 77079
SUITE 415

PROJECT:	923-11211 KATY FWY
PLOT SCALE:	3/32" = 1'-0"
SHEET SIZE:	8.5 X 11
CHECKED BY:	WM
DRAWN BY:	WM
FILE NAME:	923-11211 KATY FWY

SHEET TITLE
EXISTING PLAN

SHEET NUMBER
EX-1