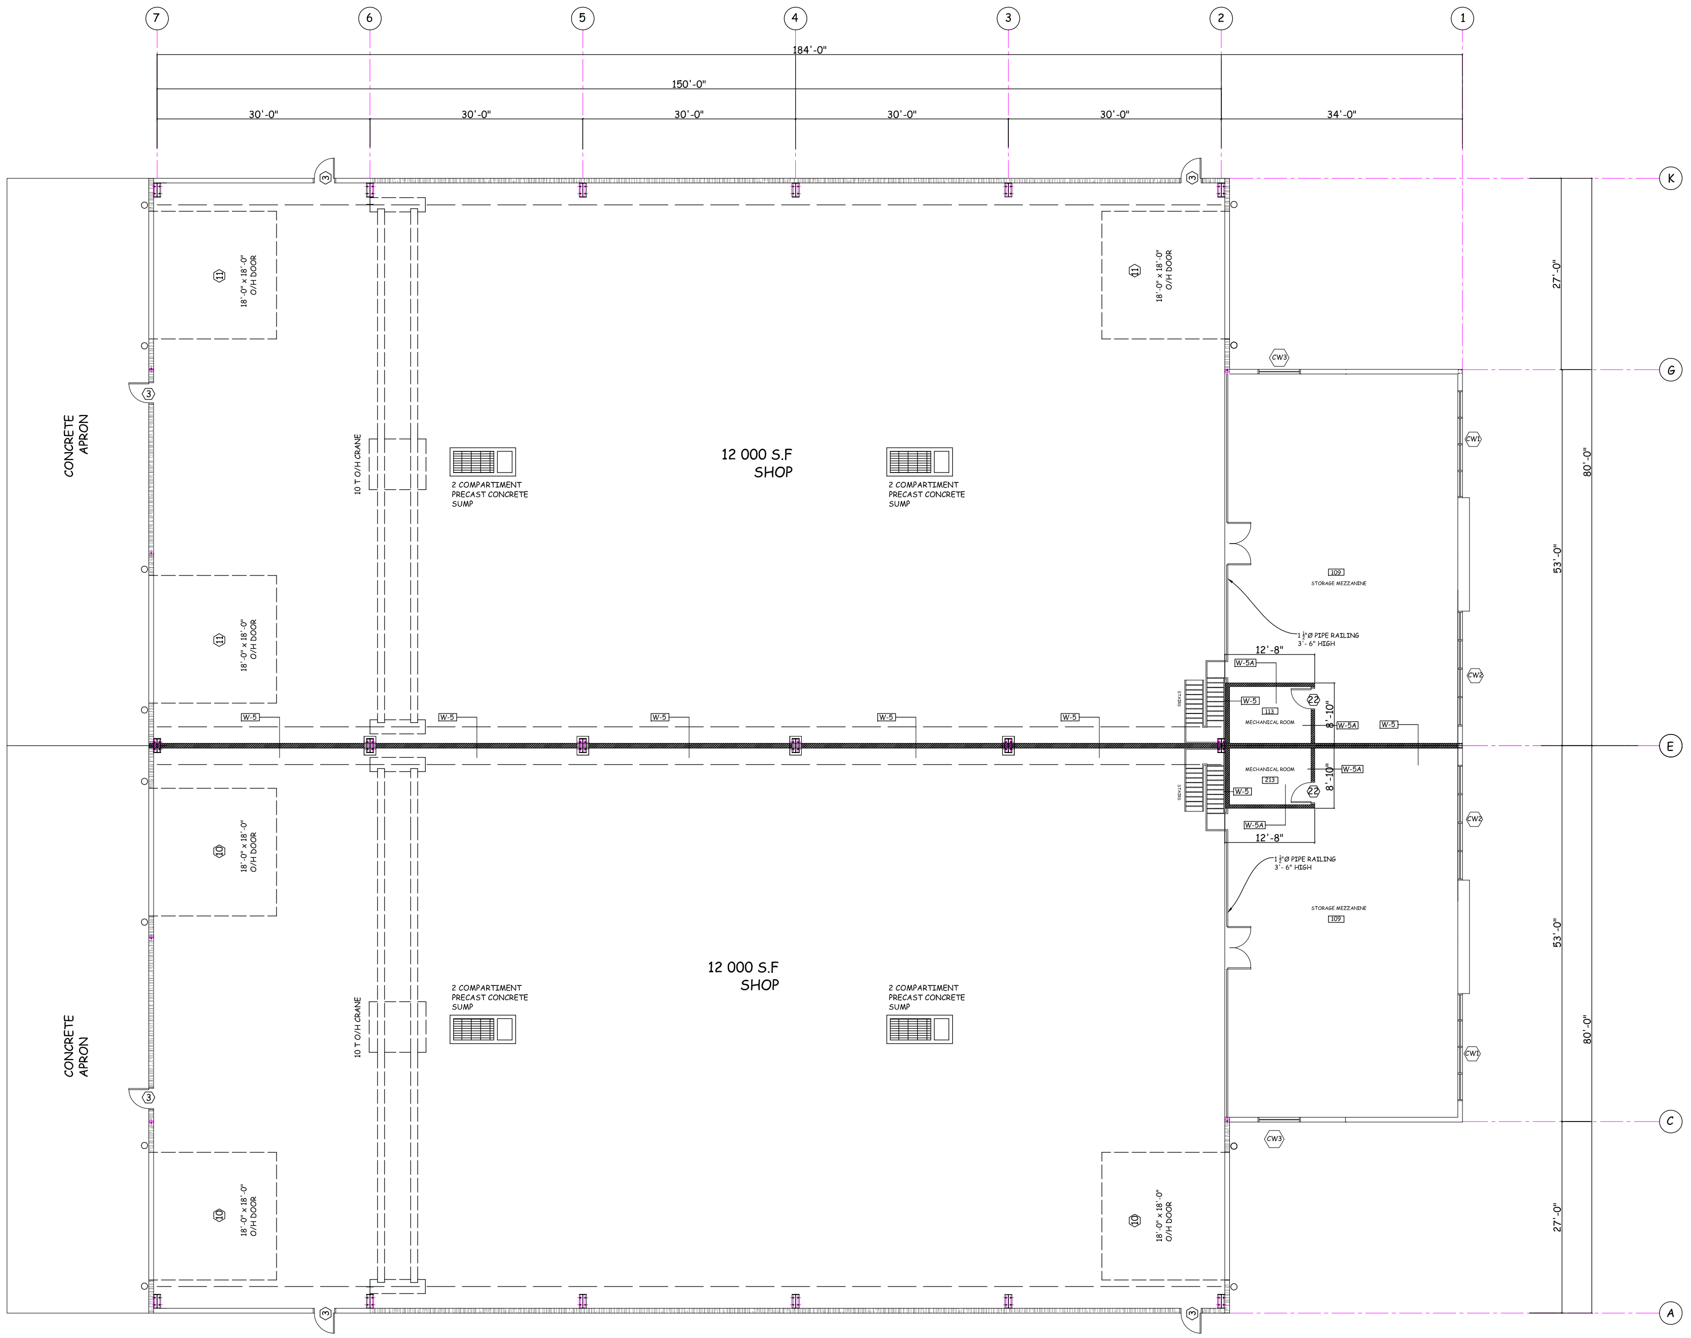

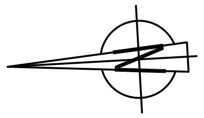

SECOND FLOOR PLAN

SCALE: 1" = 100"

WALL LEGEND

W-1 ▥

1 HR. FIRE RATED
ULC #W803 ASSEMBLY

PRE-FINISHED METAL CLADDING (26 Ga.)
METAL CF GIRTS (SHOP PRIMED)
FIBERGLASS BATT INSULATION R-30
THICKNESS TO ACHIEVE 1 HR. RATING
REFINISHED METAL LINER FULL HEIGHT
EXPOSED BUILDING FRAME (SHOP PRIMED)

W-2 ▬

2 HR. FIRE RATED
ULC #W803 ASSEMBLY

PRE-FINISHED METAL CLADDING (26 Ga.)
METAL CF GIRTS (SHOP PRIMED)
SPRAY APPLIED FIRE RESISTANT INSULATION
THICKNESS TO ACHIEVE 2 HR. RATING
REFINISHED METAL LINER TO 8'-0"
EXPOSED BUILDING FRAME (SHOP PRIMED)

W-3 ▨

2 HR. FIRE RATED
ULC #U301 ASSEMBLY

ABOVE ELEV. 103'-0"
EIFS FINISH SYSTEM
2 LAYERS 5/8 " TYPE "X"
EXTERIOR GYPSUMBOARD
2x6 STUDS @ 16" O.C
FIBERGLASS BATT INSULATION
6 mil POLY VAPOUR BARRIER
2 LAYERS 5/8 " TYPE "X" GYPSUMBOARD
TAPED + PAINTED

ELEV. 100'-0" TO 103'-2"
ARCHITECTURAL CONCRETE BLOCK
BUILDING PAPER
2 LAYERS 5/8 " TYPE "X"
EXTERIOR GYPSUMBORD
2x6 STUDS @ 16" O.C.
FIBERGLASS BATT INSULATION
6 mil PLOY VAPOUR BARRIER
2 LAYERS 5/8 " TYPE "X" GYPSUMBOARD
TAPED + PAINTED

W-3A ═

3/4 HR. FIRE RATED
ULC #W302 ASSEMBLY

ABOVE ELEV. 103'-2"
EIFS FINISH SYSTEM
1/2 " GYPSUMBOARD SHEATHING
6" STEEL STUDS @ 16" O.C
FIBERGLASS BATT INSULATION
6 mil POLY VAPOUR BARRIER
1/2 "TYPE "X" GYPSUMBOARD
TAPED + PAINTED

ELEV. 100'-0" TO 103'-2"
MASONRY ARCHITECTURAL BLOCK
BUILDING PAPER
1/2 " PLYWOOD SHEATING
6" STEEL STUD @ 16" O/C
FIBERGLASS BATT INSULATION
6mil POLY VAPOUR BARRIER
1/2 " TYPE "X" GYPSUMBOARD
TAPED + PAINTED

W-4 ═

1/2 " GYPSUMBOARD TAPED + PAINTED
3 5/8 " STEEL STUDS @ 16" O.C.
FIBERGLASS BATT INSULATION (NOISE REDUCTION)
1/2 " GYPSUMBOARD TAPED + PAINTED

W-4A ═

1/2 " GYPSUMBOARD TAPED + PAINTED
6 " STEEL STUDS @ 16" O.C.
FIBERGLASS BATT INSULATION (NOISE REDUCTION)
1/2 " GYPSUMBOARD TAPED + PAINTED

W-5 ▨

2 HR. FIRE RATED
ULC #W302 ASSEMBLY

2 LAYERS 5/8 " TYPE "X" GYPSUMBOARD
TAPED + PAINTED
8" STEEL STUDS @ 16" O.C.
FIBERGLASS BATT INSULATION
2 lAYERS 5/8 " tYPE "X" GYPSUMBOARD
TAPED + PAINTED

W-5A ▨

90MIN. FIRE RATED
ULC #W302 ASSEMBLY

2 LAYERS 5/8 " TYPE "X" GYPSUMBOARD
TAPED + PAINTED
6" STEEL STUDS @ 16" O.C.
FIBERGLASS BATT INSULATION
1 lAYERS 5/8 " tYPE "X" GYPSUMBOARD
TAPED + PAINTED

25/ 05/2022	ISSUED FOR PERMIT	RV0

REVIEWS

CONSULTANT:

CUSTOMER:

BUILDERS ABSK STRUCTURES INC.

3234 WINSPEARCR SW ,EDMONTON AB,
Canada, T9X 1P2

Phone: 780.446.2549
EMAIL: abskinc@gmail.com

Project:

NEW OFFICE AND SHOP
3308 - ALLARD AVENUE
LEDUC, AB.

SECOND FLOOR PLAN

CONTRACTOR:

ABSK BUILDERS
STRUCTURES INC

3234 WINSPEAR CR, SW, EDMONTON, AB, T6X 1P2

conception -	project no. 395
drawn N.I	CAD file CADFILE
approved S.M	client file
scale -	plot date 25-05-2022
sheet number A-5	rev RV-0