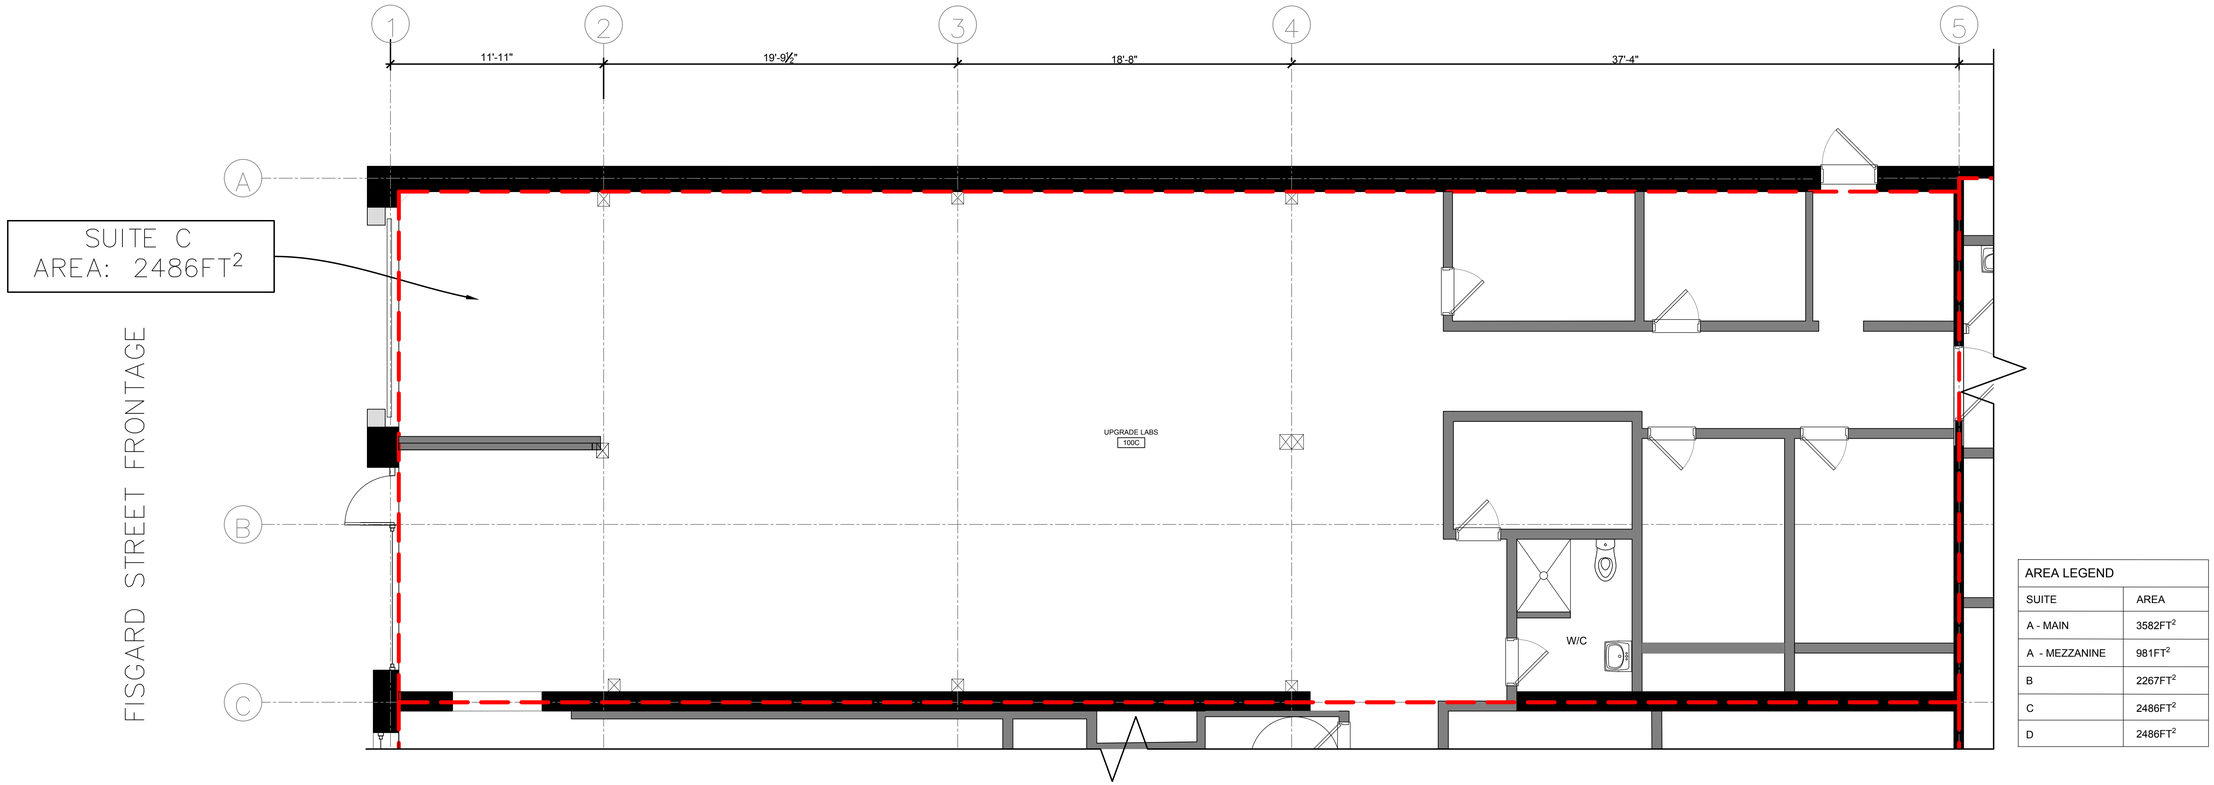


AREA LEGEND	
SUITE	AREA
A - MAIN	3582FT²
A - MEZZANINE	981FT²
B	2267FT²
C	2486FT²
D	2486FT²

1 ID1.03 **FLOOR PLAN - SUITE C AREA**
SCALE: 1/4" = 1'-0"

SCALED AS NOTED WHEN PLOTTED ON 24" X 36" SHEET @ 100% SCALE

WESTERN DESIGN BUILD
577 PEMBROKE STREET
VICTORIA, BC V8T 1H3
(250) 475-3666

CONSTRUCTION NORTH

N

NOTES/REVISIONS:

ISSUED FOR:	DATE:
LEASING AREA	2022.12.21

PROJECT:
517 HERALD STREET
VICTORIA, B.C.

DRAWING:
FLOOR PLAN - SUITE C

SCALE:
AS NOTED

DATE:
2022.12.21

ID1.03