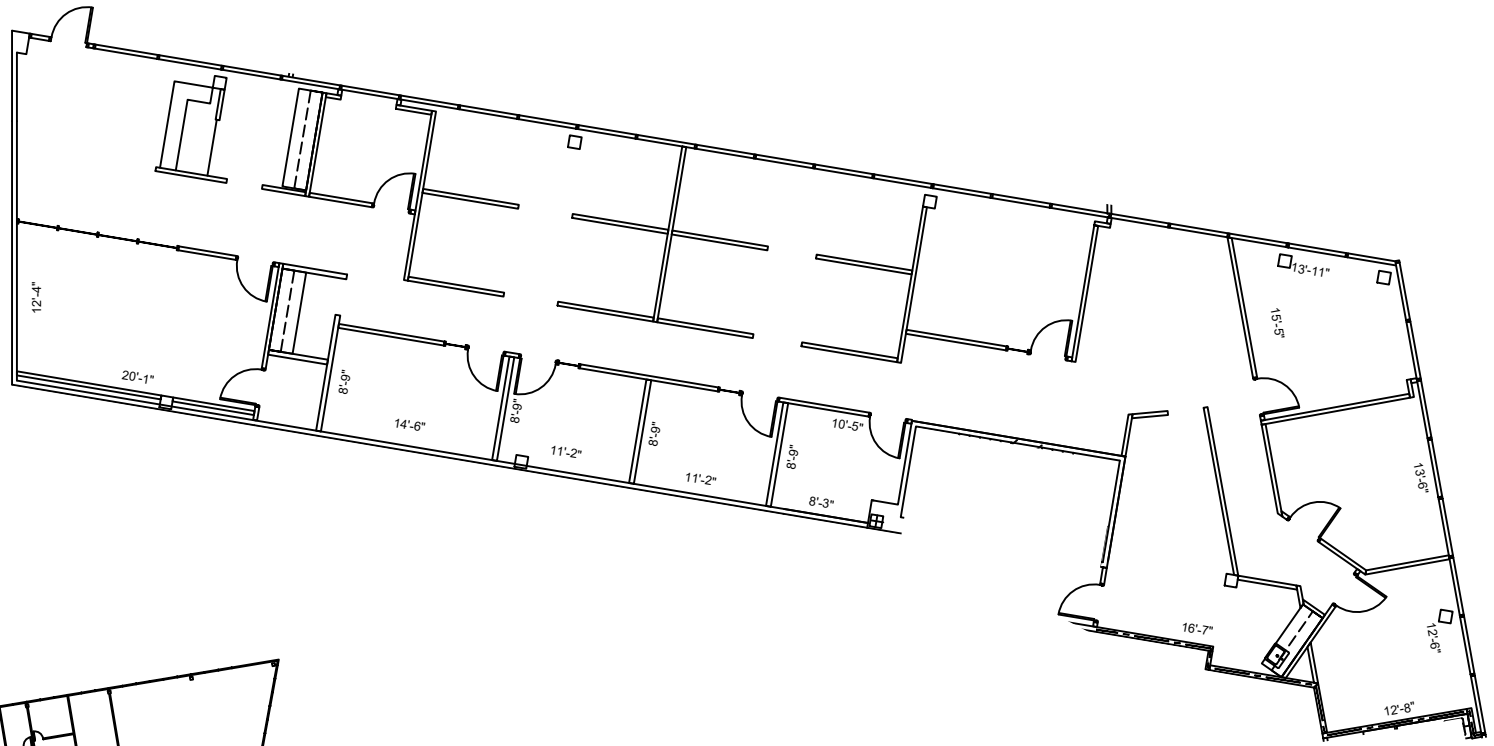
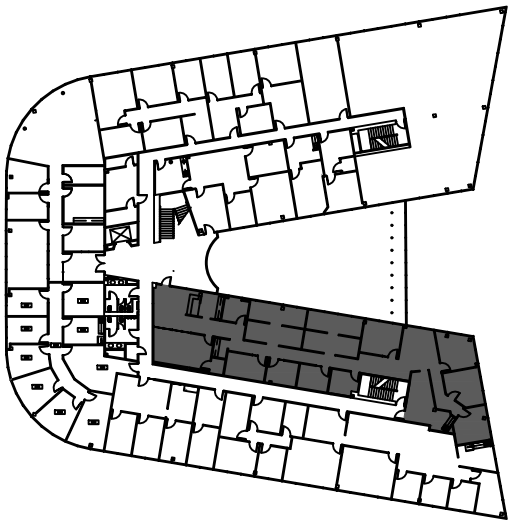


2ND FLOOR
KEY PLAN

# SUITE 214
# 3,895 NRA

**1 FLOOR PLAN**
SCALE: 1/16"=1'-0"

FLOOR PLANS MAY NOT BE TO SCALE AND MAY NOT REFLECT EXISTING CONDITIONS AND SHALL NOT BE RELIED UPON AS SUCH THESE DRAWINGS ARE DESIGN INTENT AND ARE AN EXHIBIT TO THE LEASE

HARTMAN MANAGEMENT
2909 HILLCROFT, SUITE 420
HOUSTON, TX 77057

HARTMAN

LEGEND

EXISTING NEW LOW DEMO
WALLS
NEW/RELOCATED DOOR N/R

ISSUE DATES

| | | |
|---|---|---|
| 1 | 03-17-2021 | LEASING REVIEW |

WILLOWBROOK
7915 FM 1960 HOUSTON, TX 77070
SUITE 214

PROJECT: 928-WILLOWBROOK
PLOT SCALE: 1/16" = 1'-0"
SHEET SIZE: 8.5 X 11
CHECKED BY: WM
DRAWN BY: WM
FILE NAME: 928-WILLOWBROOK

SHEET TITLE
EXISTING PLAN

SHEET NUMBER
EX-1