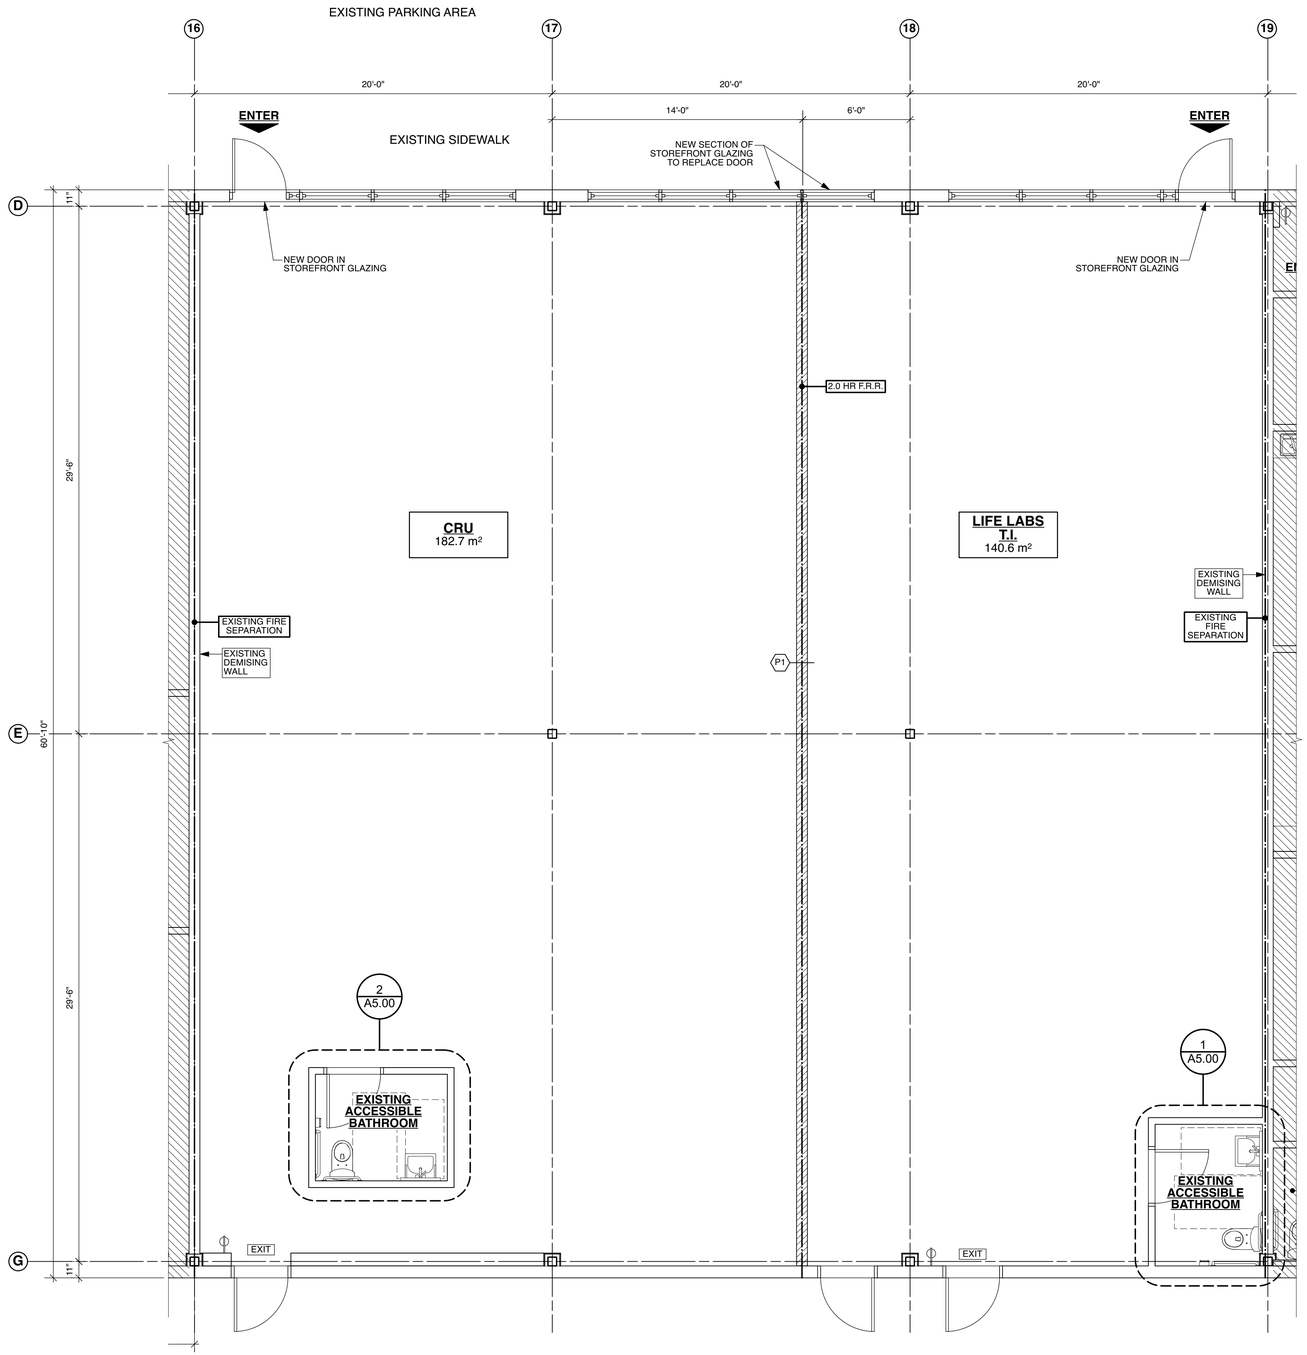

1 A2.01 MAIN FLOOR PLAN
Scale: 1/4" = 1'-0"

SYMBOL LEGEND

- EXISTING WALL
- NEW CONSTRUCTION
- EXIT — NEW EXIT SIGN
- P1 — WALL ASSEMBLY TAG
- D000 — DOOR TAG
- FIRE EXTINGUISHER

KEY NOTES

1. REMOVE EXISTING WORK STATIONS AND DISPOSE OF AS PER CLIENT.

2. EXISTING ACCESSIBLE WASHROOM TO REMAIN - REFER TO PAGE A5.00.

3. REMOVE EXISTING SINK, FAUCET, DRAIN AND SUPPLY LINES. CAP EXISTING SERVICES.

4. REMOVE EXISTING COUNTER TOP, LOWER CABINETS AND UPPER CABINETS AND DISPOSE OF OFFSITE.

5. REMOVE EXISTING WALL ASSEMBLY AND DISPOSE OF OFFSITE.

6. REMOVE EXISTING EXISTING WALL ASSEMBLY AND GLAZING UNIT AND DISPOSE OF OFFSITE.

7. REMOVE EXISTING EXISTING WALL ASSEMBLY, DOOR FRAME, DOOR SLAB AND HARDWARE AND DISPOSE OF OFFSITE.

8. REMOVE EXISTING ASSEMBLY ENCLOSING COLUMN AND DISPOSE OF OFFSITE. COLUMN TO REMAIN.

9. PATCH AND REPAIR WALL TO MAINTAIN CONTINUITY OF FIRE RATED ASSEMBLY. ALL NEW AND EXISTING PENETRATIONS IN DEMISING WALLS AND FIRE RATED ASSEMBLIES TO BE SEALED WITH INTUMESCENT FIRE CAULKING.

10. REMOVE SECTION OF EXISTING STORE FRONT GLAZING AND DISPOSE OF OFFSITE. PREP OPENING FOR INSTALLATION OF NEW DOOR.

11. REMOVE SECTION OF WALL ASSEMBLY AND DISPOSE OF OFF SITE. PATCH AND REPAIR AS REQUIRED.

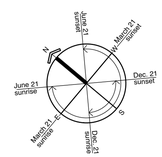

FINLAYSON BONET ARCHITECTURE LTD.

#4 - 7855 East Saanich Rd.
Saanichton V8M 2B4

Phone: 250-656-2224
Fax. 250-656-2279
Email: info@finlaysonbonet.ca

Rev	Date	Description

Checked By	SMB
Drawn By	RJC
Scale	AS NOTED
Date	MAY 24, 2024

Project Name
COURTENAY CROSSING - LIFE LABS T.I.
1599 CLIFFE AVE.,
COURTENAY, BC V9N 2K6

Drawing Title
MAIN WORK PLAN

Drawing No. **A2.01**

Project No. 24020

© Copyright reserved. These plans and designs are and at all times remain the property of Finlayson Bonet Architecture to be used for the project shown and may not be reproduced without written consent.