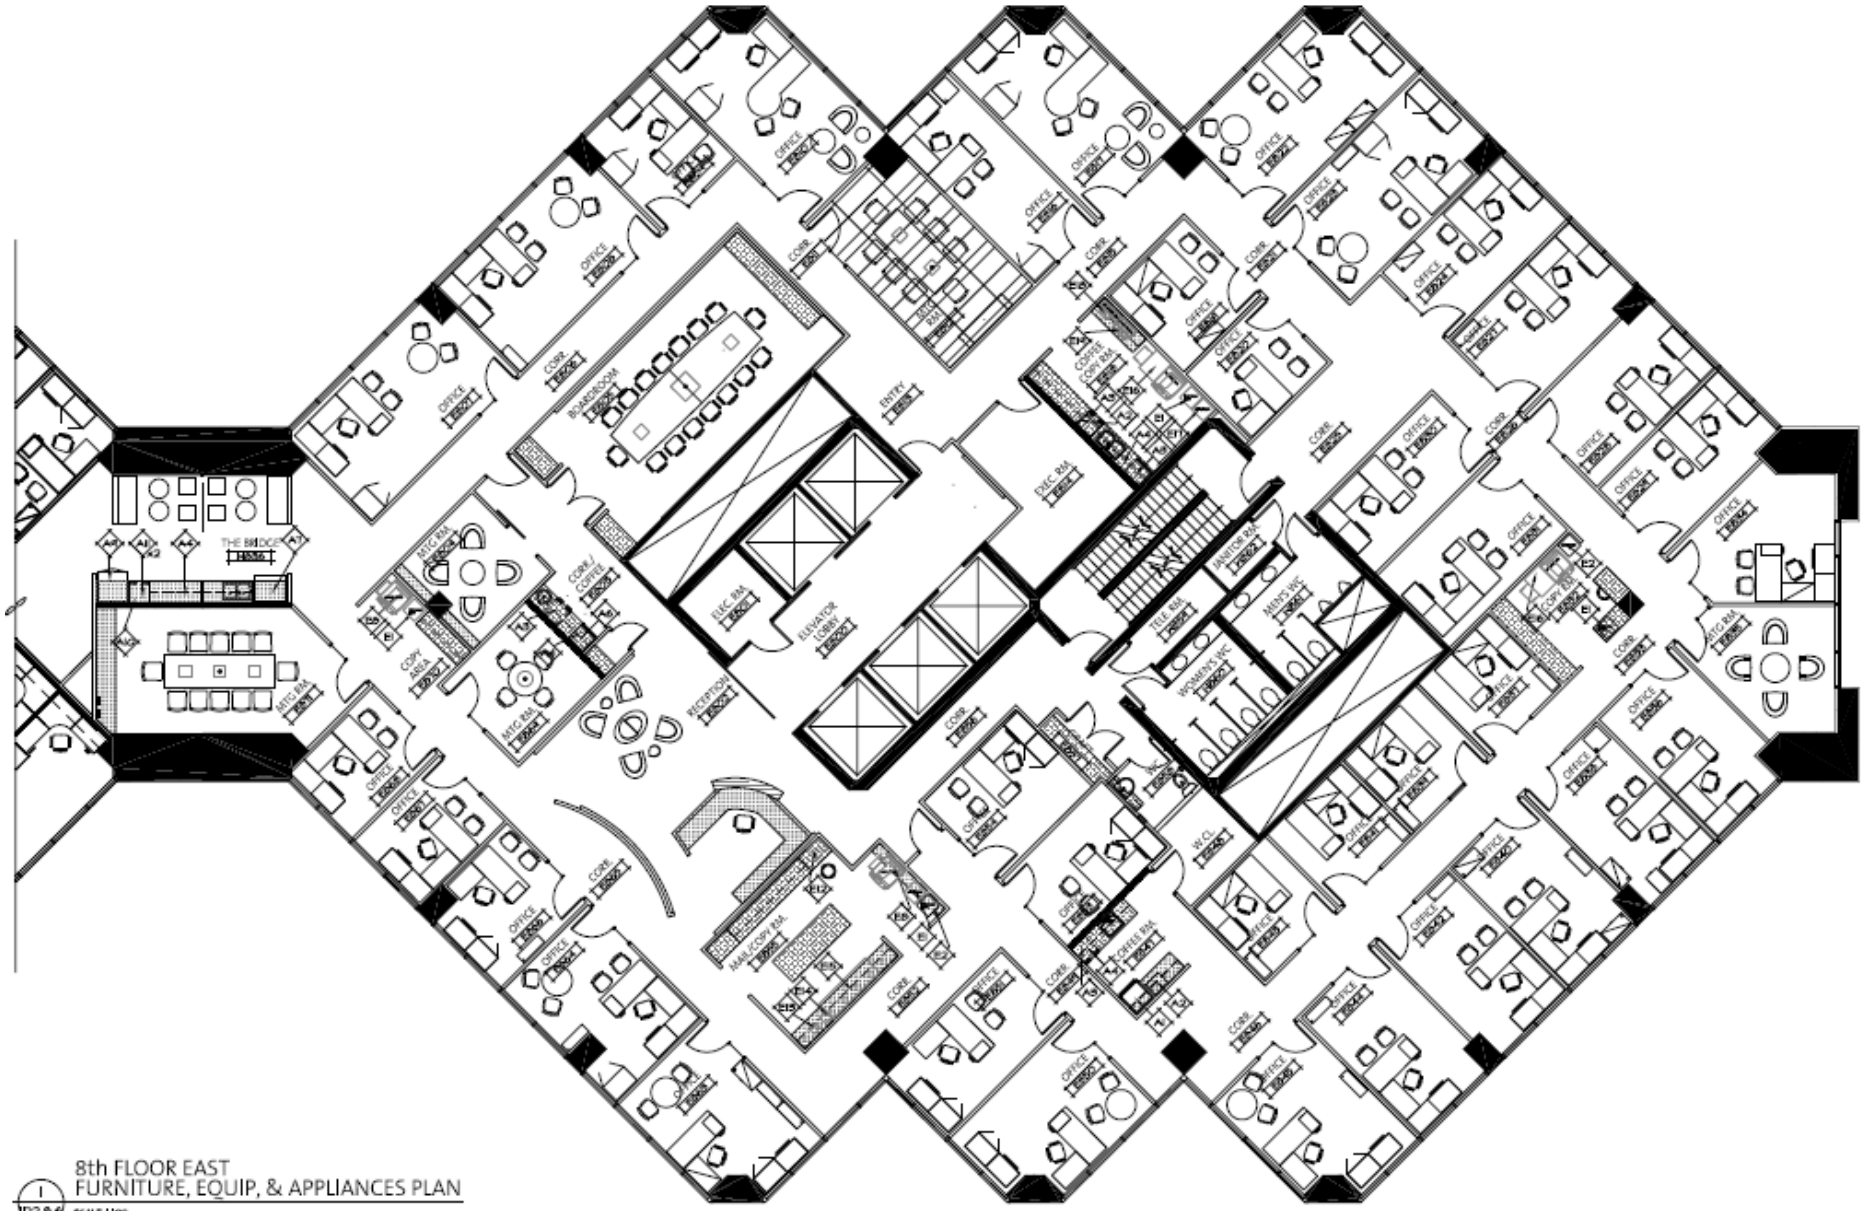

8th FLOOR EAST
FURNITURE, EQUIP, & APPLIANCES PLAN

1 D2.8.6 SCALE:1:100