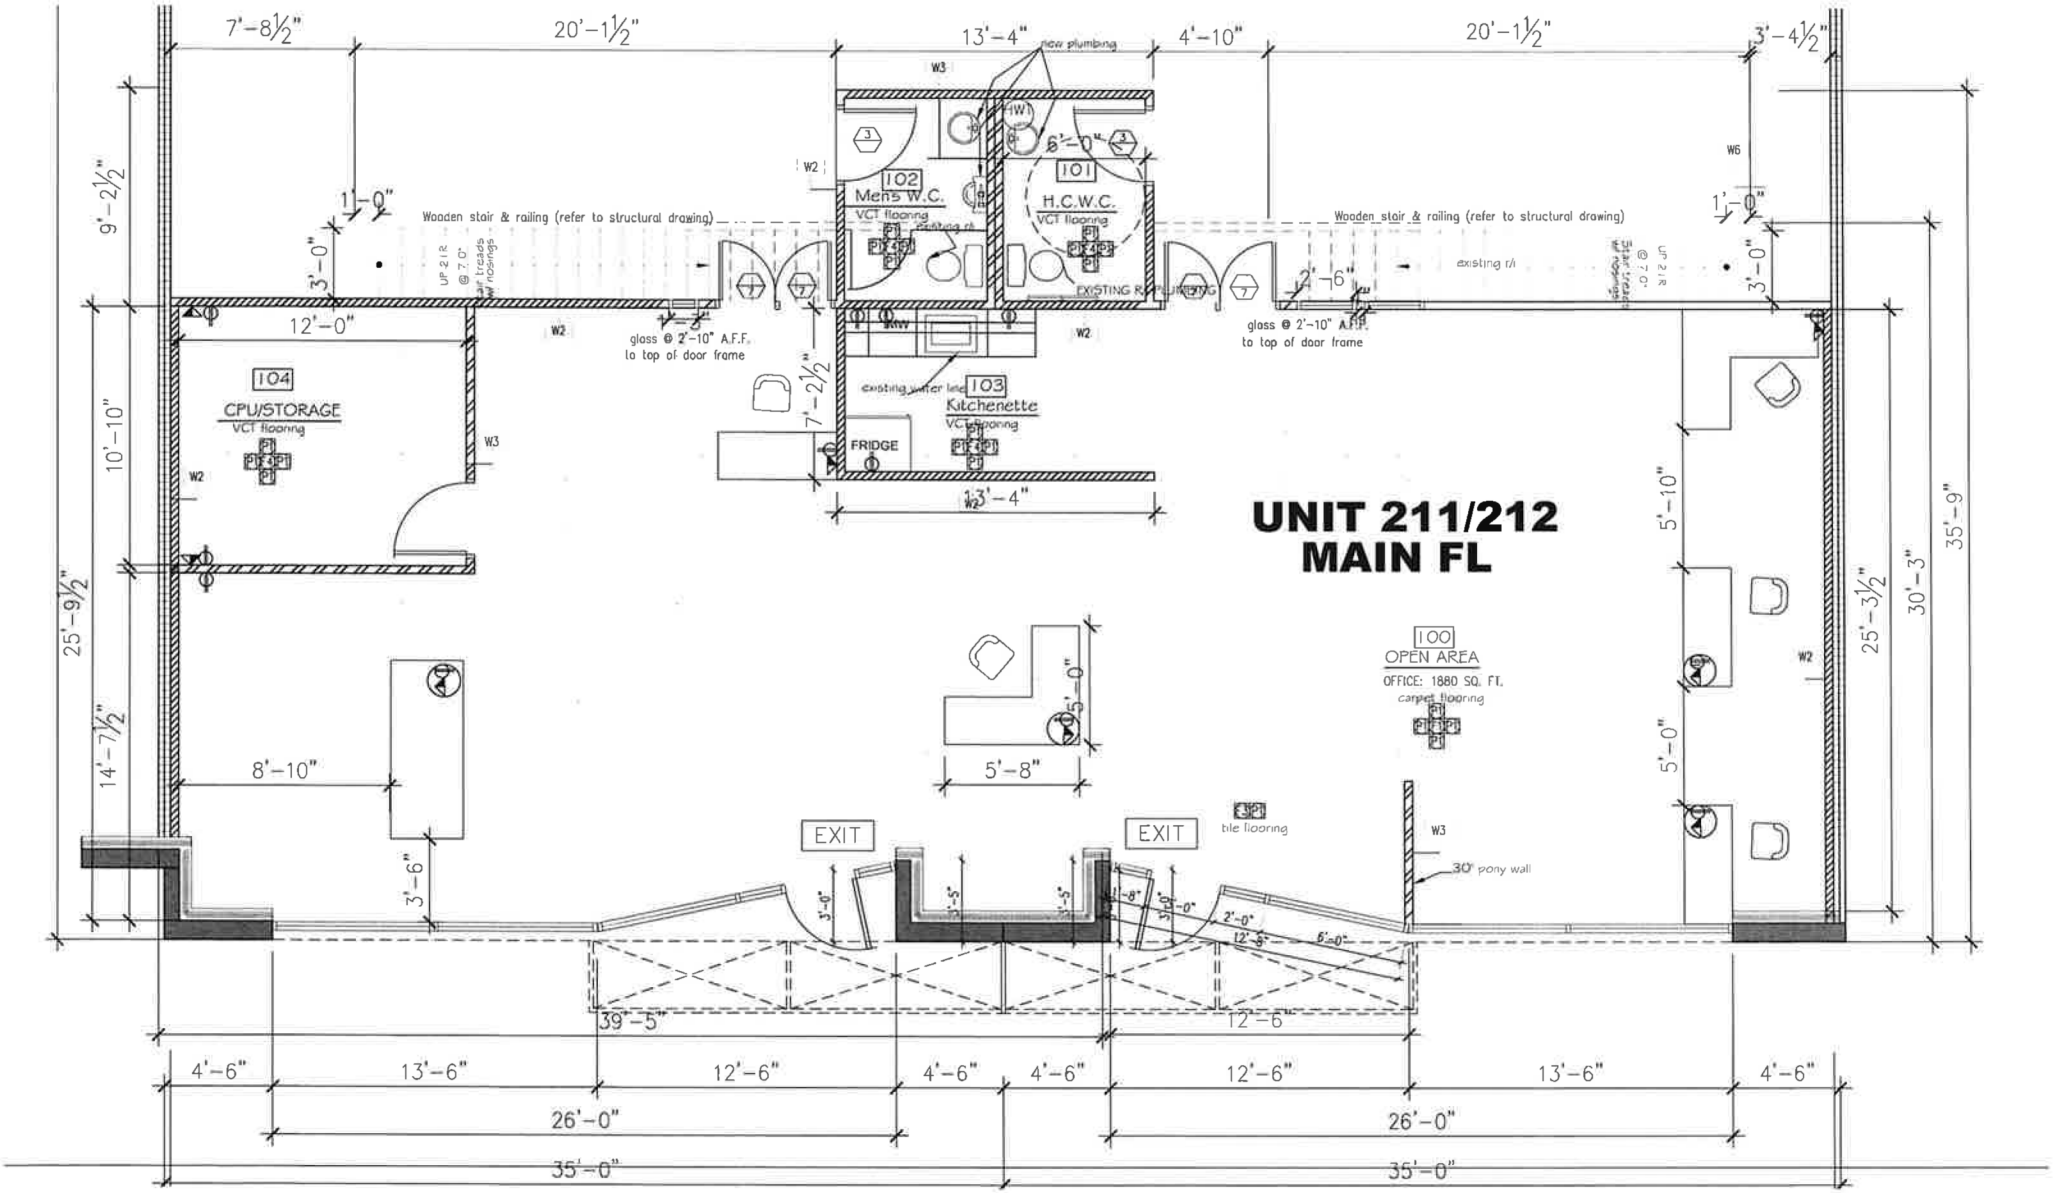
UNIT 211/212
MAIN FL
104
CPU/STORAGE
VCT flooring
102
Mens W.C.
VCT flooring
101
H.C.W.C.
VCT flooring
103
Kitchenette
VCT flooring
FRIDGE
100
OPEN AREA
OFFICE: 1880 SQ. FT.
carpet flooring
EXIT
EXIT
tile flooring
30" pony wall
Wooden stair & railing (refer to structural drawing)
Wooden stair & railing (refer to structural drawing)
glass @ 2'-10" A.F.F. to top of door frame
glass @ 2'-10" A.F.F. to top of door frame
existing water line
new plumbing
existing r/l
7'-8½"
20'-1½"
13'-4"
4'-10"
20'-1½"
3'-4½"
9'-2½"
10'-10"
25'-9½"
14'-7½"
25'-3½"
30'-3"
35'-9"
12'-0"
8'-10"
5'-8"
5'-10"
5'-0"
39'-5"
12'-6"
4'-6"
13'-6"
12'-6"
4'-6"
4'-6"
12'-6"
13'-6"
4'-6"
26'-0"
26'-0"
35'-0"
35'-0"