FLOOR PLAN

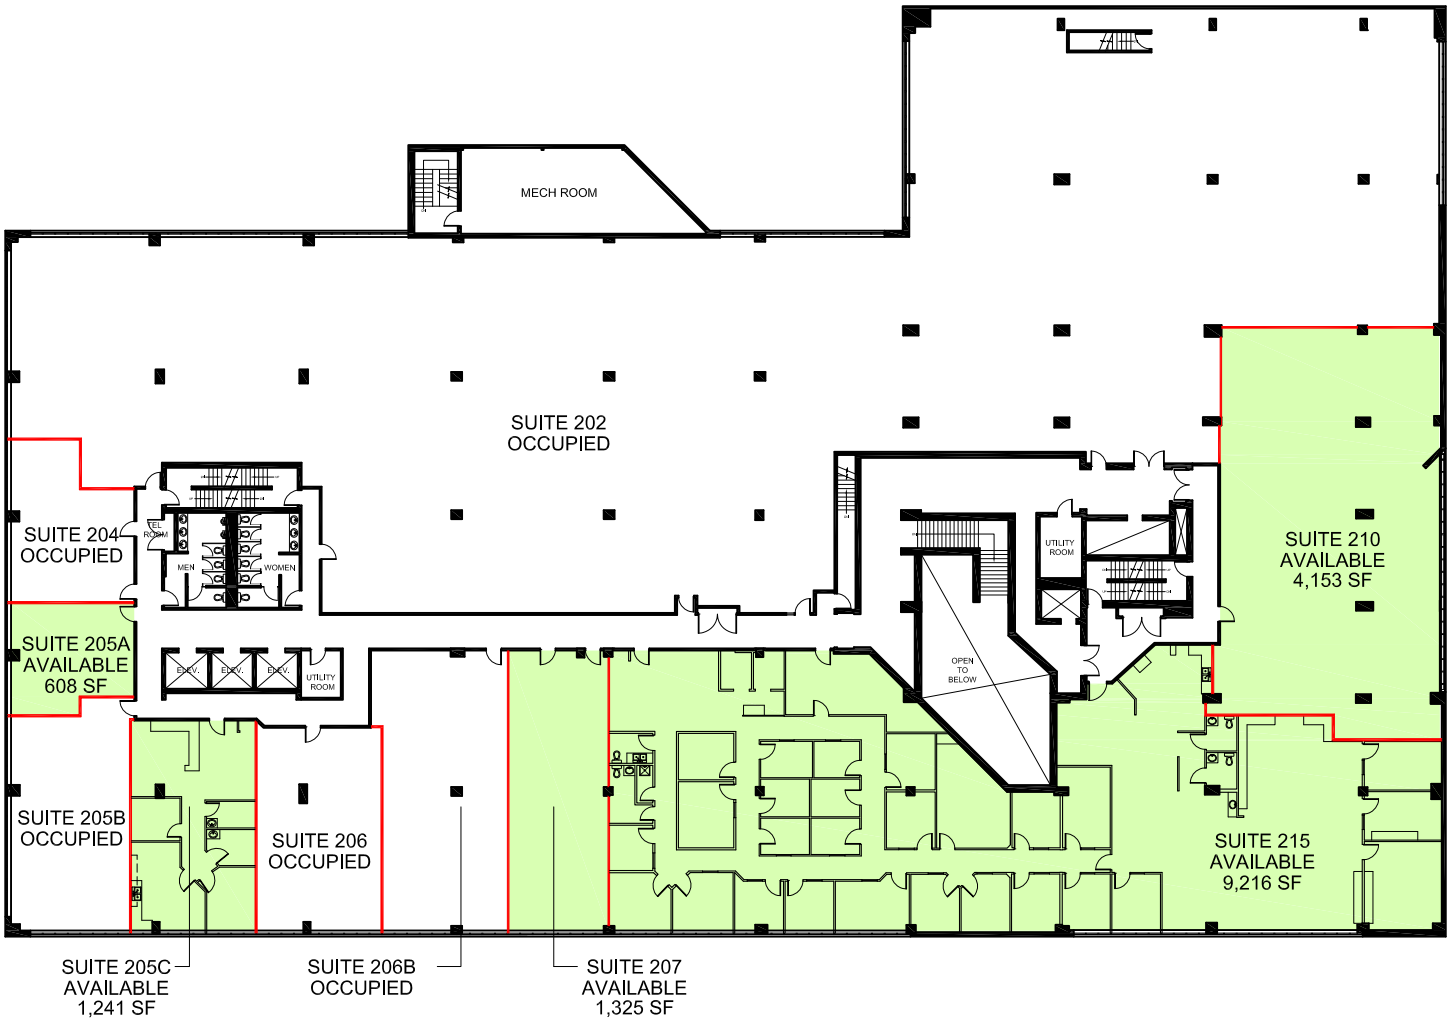

AVAILABLE

RENTABLE AREA NOTED (SF)
AS PER ANSI/BOMA Z65.1 1996

DEMISING WALL

0 10 50 FT.

N

APPROXIMATE NORTH

© 2021 Space Database Inc. All Rights Reserved

NORTHWEST HEALTHCARE PROPERTIES

PROJECT NAME
HYS CENTRE

11010 - 101 St NW
EDMONTON, ALBERTA

DRAWING NAME
SECOND FLOOR
AVAILABILITIES

SCALE
AS NOTED

DATE
FEBRUARY 23 2021

DRAWING NO.
M2