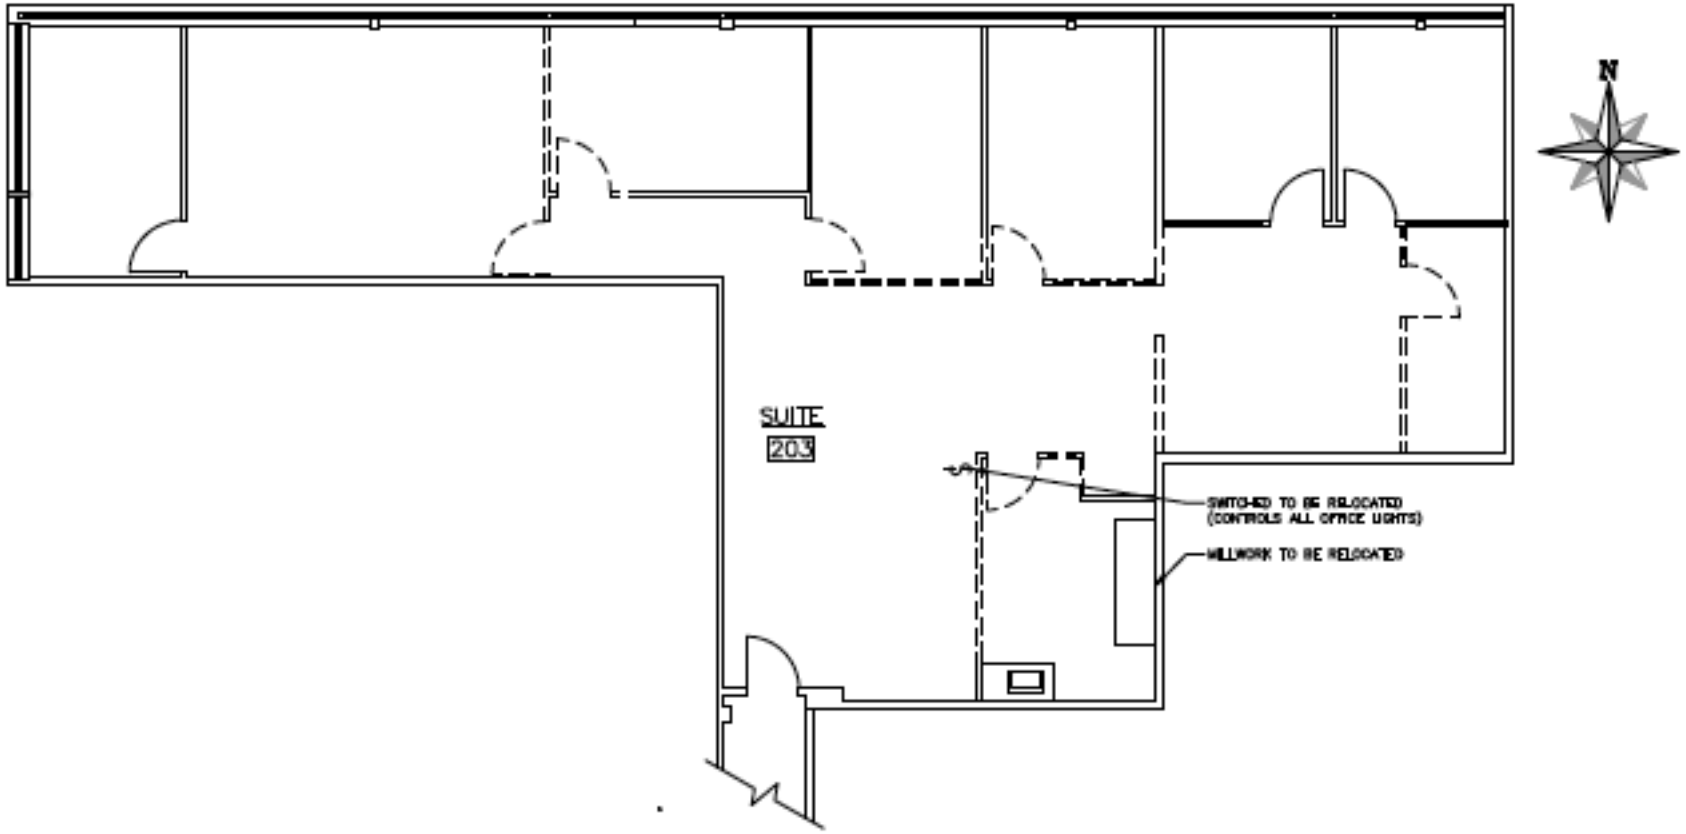
N
SUITE
203
SWITCHED TO BE RELOCATED
(CONTROLS ALL OFFICE LIGHTS)
MILLWORK TO BE RELOCATED