0 5 10 15 20 25 FEET
0 1.52 3.05 4.57 6.10 7.62 METRES

Rough Drawing - 2255 Carling Avenue, 4th Floor

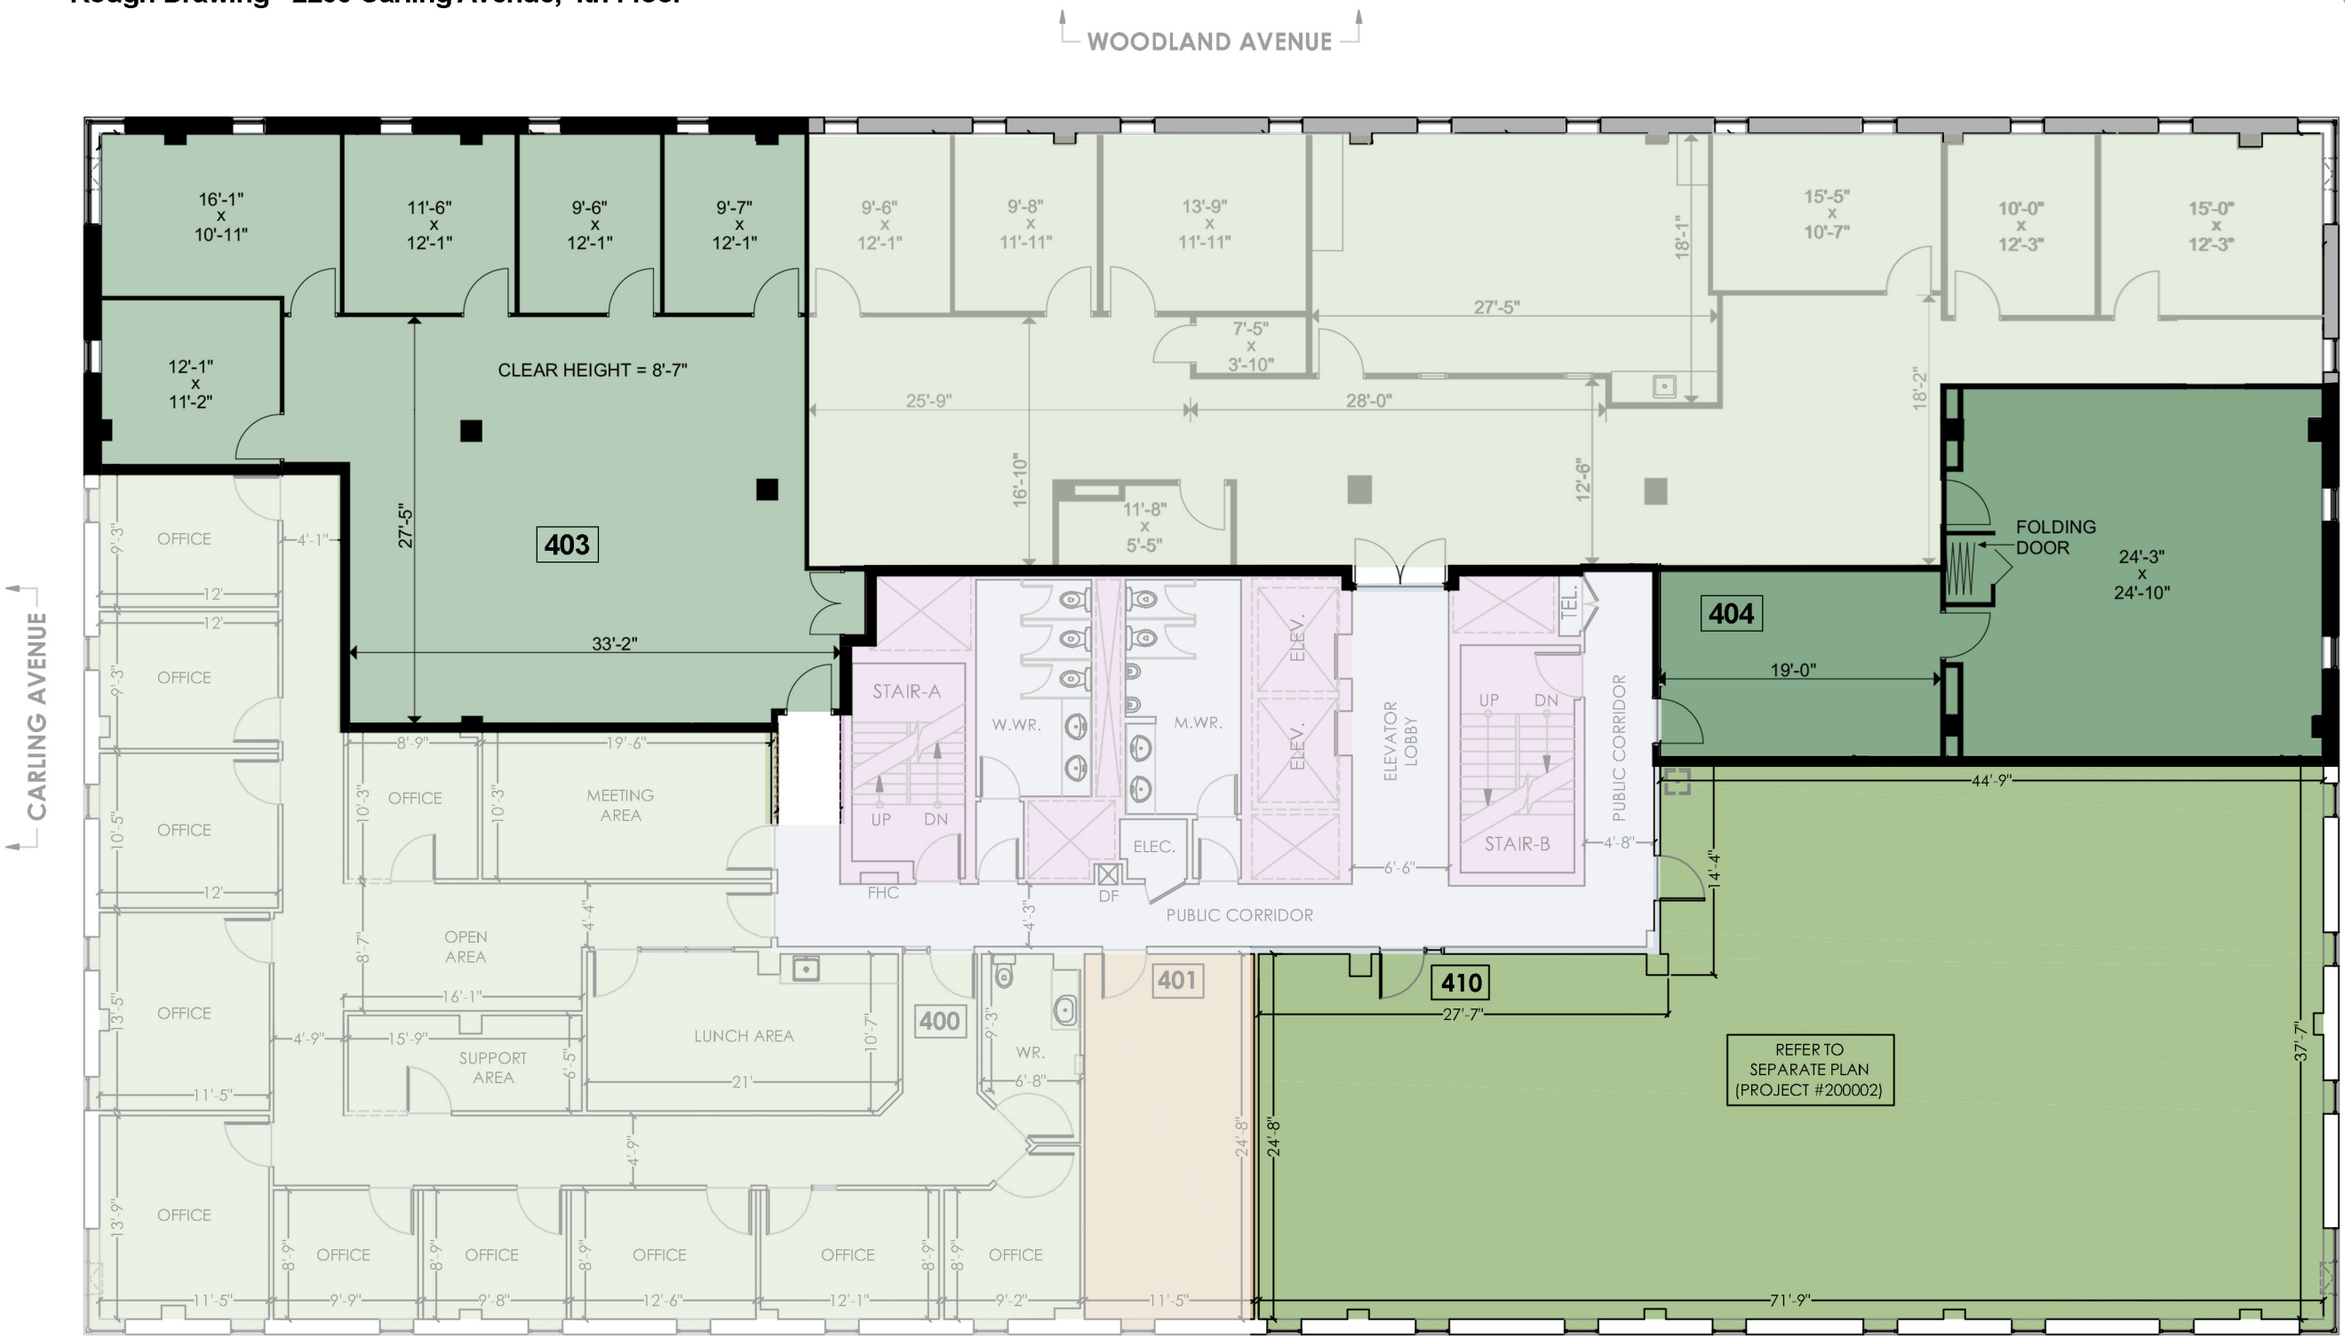

PREPARED BY: ECHO3GROUP.COM

AERIA

EXTERI

LEGEND:
EXIS
DW DI
ELEC EL
EP EL
FHC FIR

SHADING
BUIL
BUIL
FLO
MAJ
TENA
TENA (EXT DOO

PREPARED
Corporati
ADDRESS:
DATE: Oc
REVISION:
PROJECT
DRAWING