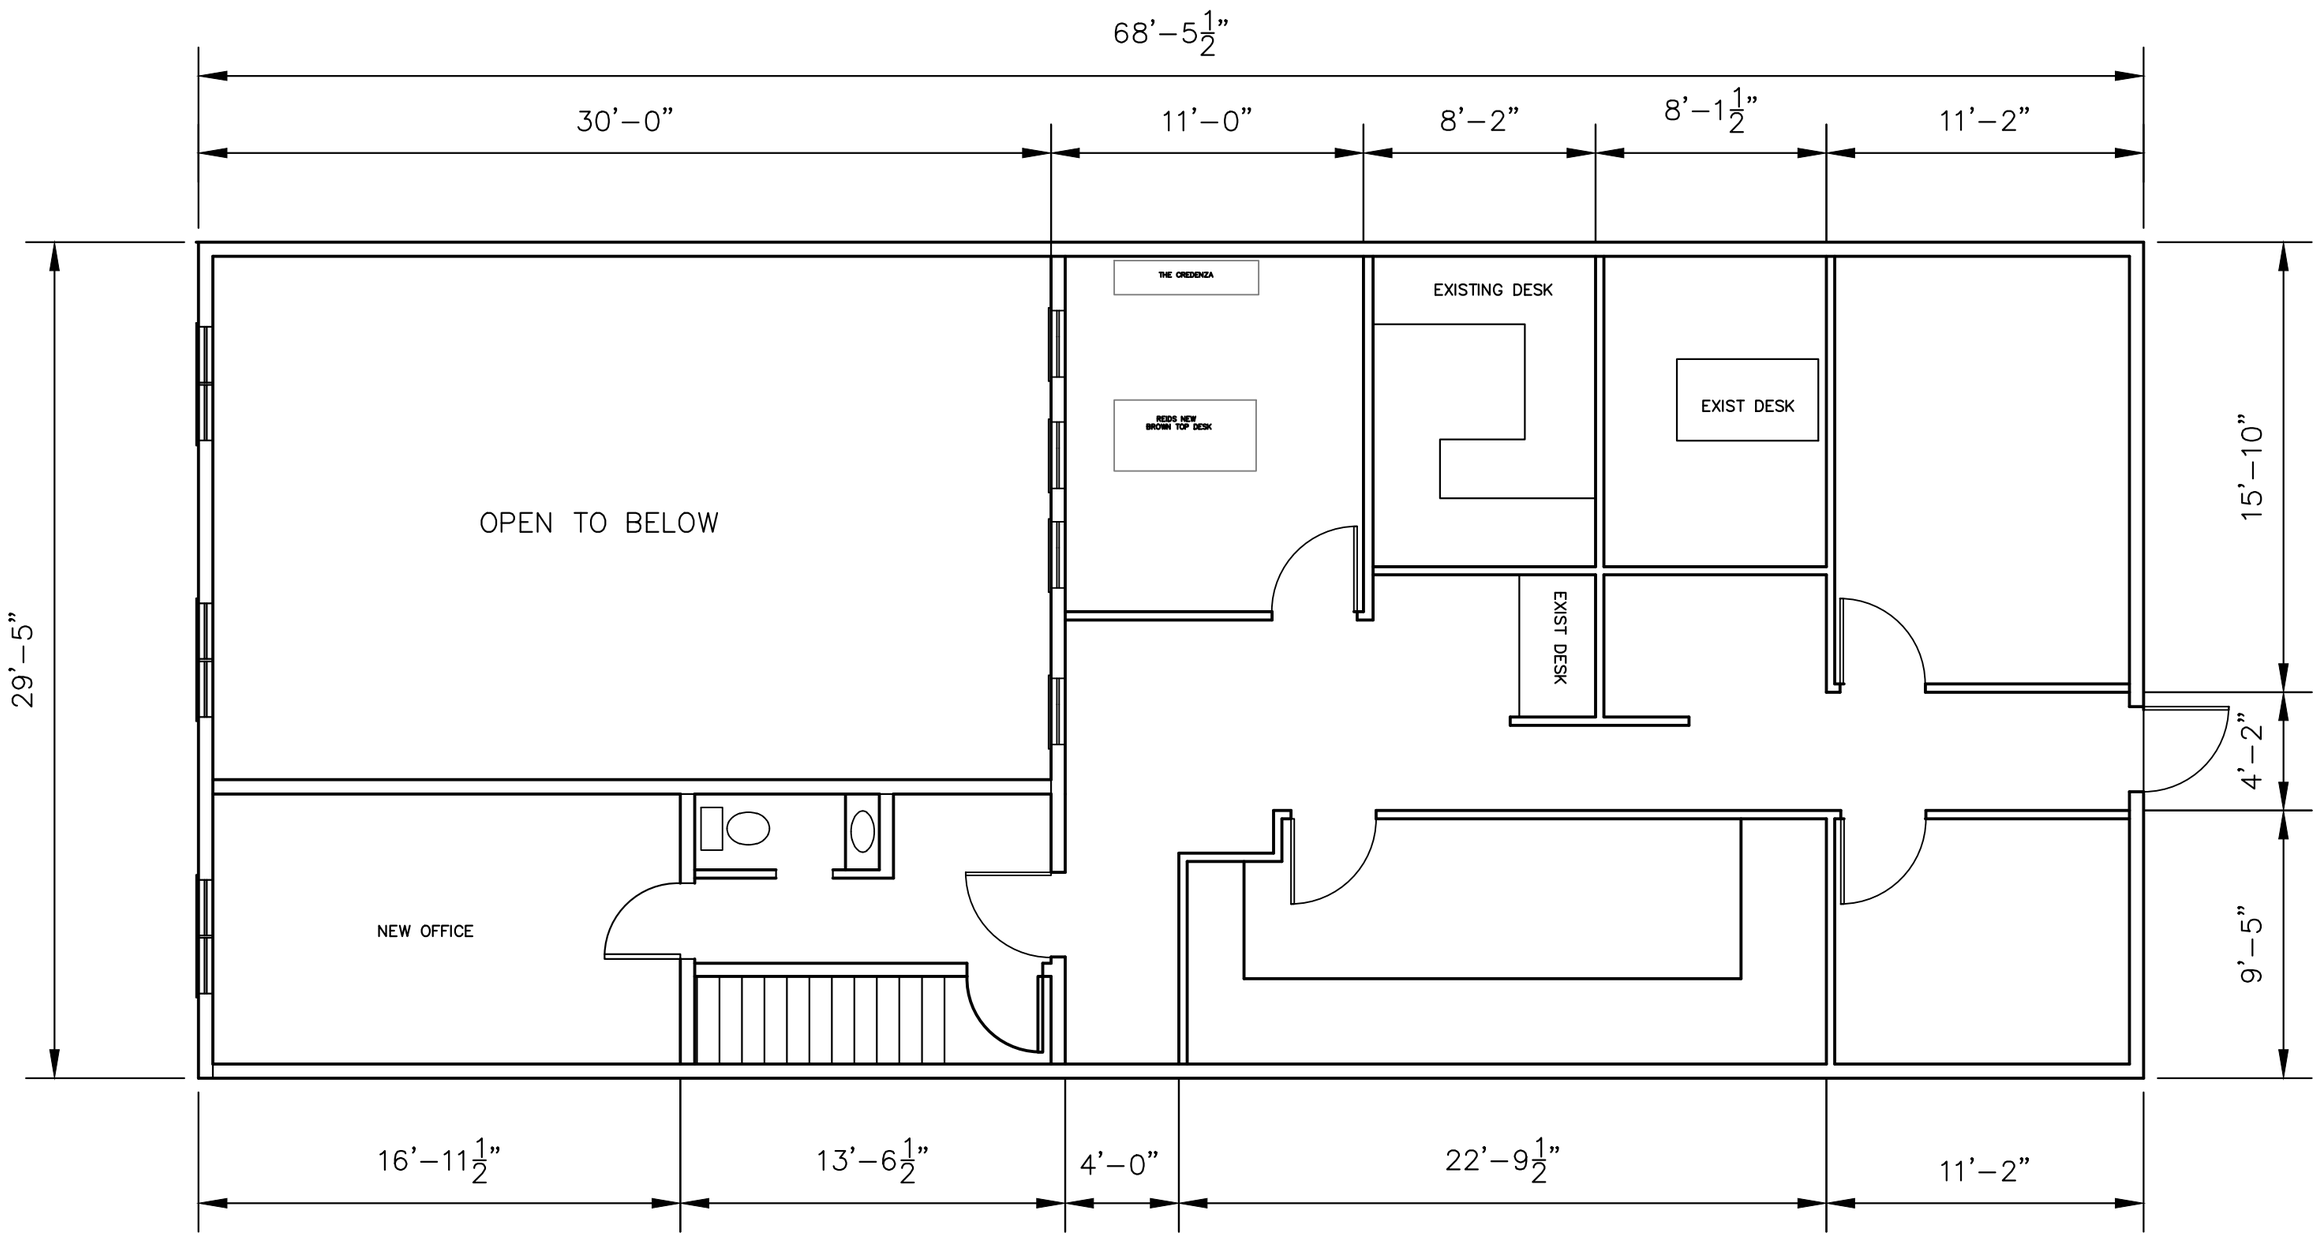

SECOND FLOOR PLAN
1426 SQ.FT

SCALE 3/16"=1'-0"