2 WALL AND FLOOR ASSAMBLY CONSTRUCTION TYPES
NTS

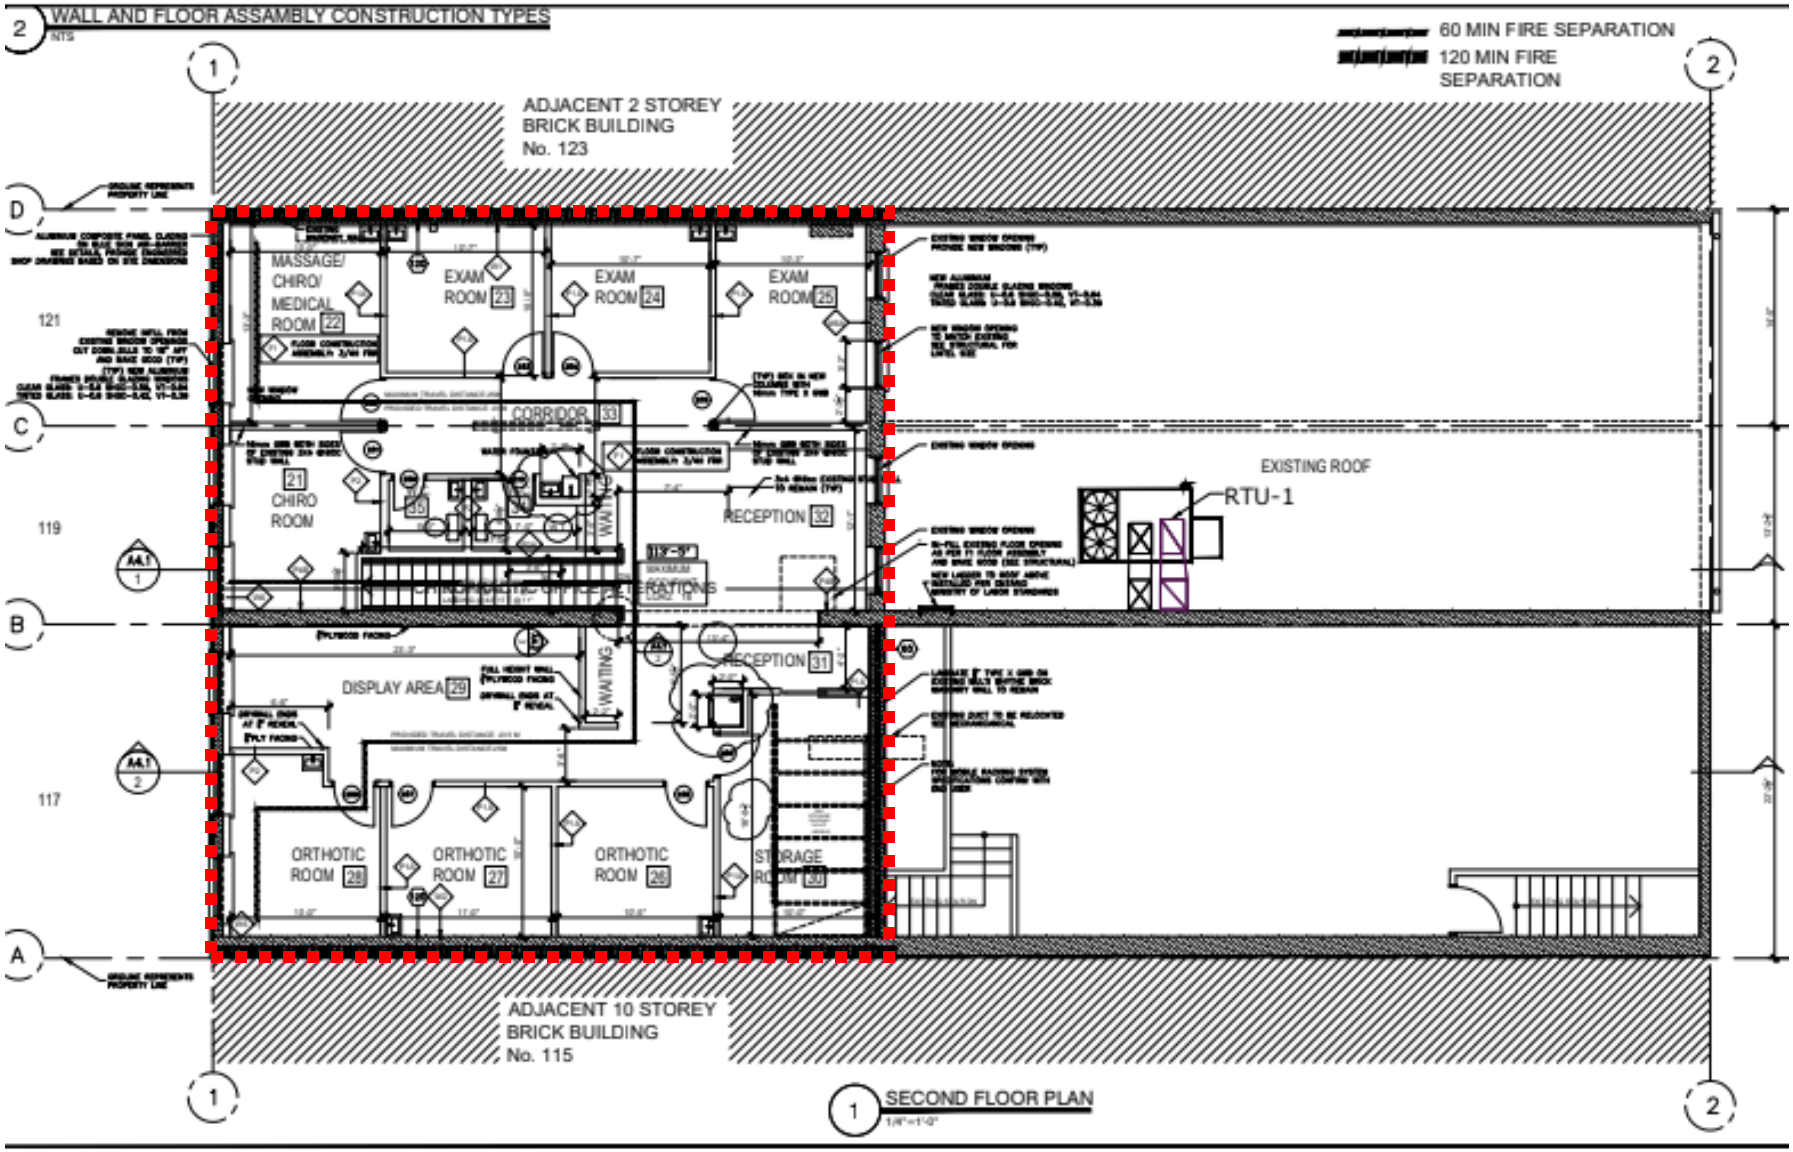


1 SECOND FLOOR PLAN
1/8"=1'-0"