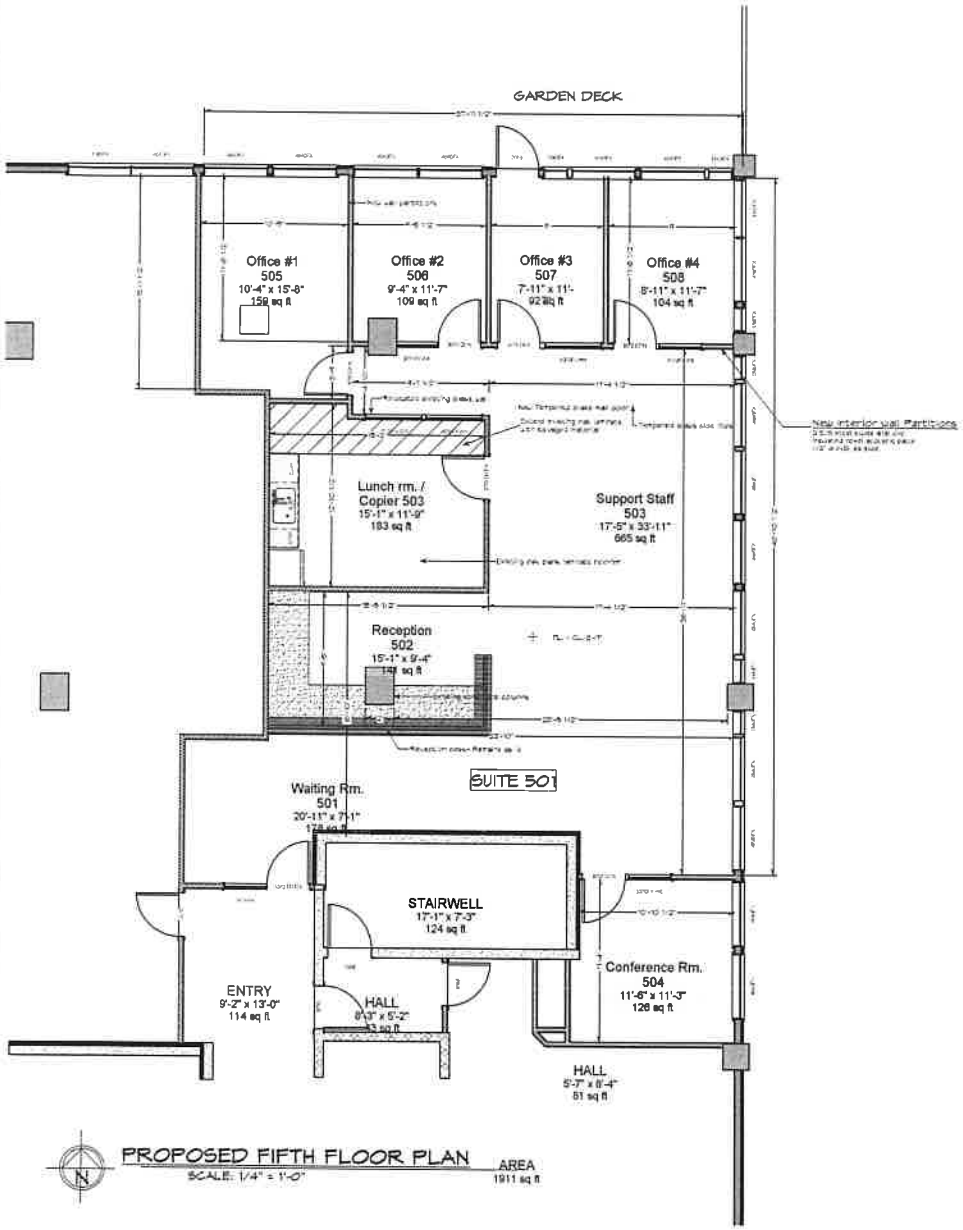

PROPOSED FIFTH FLOOR PLAN
SCALE: 1/4" = 1'-0"
AREA
1911 sq ft

		4
		3
Sept 9 / 13	issued for BP	2
Aug 23 / 13	issued for client review	1
Revision Schedule / Issues		
DATE	REVISION #	NO.

BUILDING CONTRACTOR/ OWNER TO REVIEW AND VERIFY ALL DIMENSIONS SPECS AND CONNECTIONS BEFORE CONSTRUCTION BEGINS.

ALL WORK TO CONFORM TO: THE BCBC 2012 PART 3.
STRUCTURAL PART 4 SEC. 4.1
ELECTRICAL SYSTEMS CODE:
MECHANICAL SYSTEMS CODE:
PART 6 SEC. 6.1
PLUMBING SYSTEM CODE:
PART 7 SEC 7.1

This drawing as an instrument of service is the property of Gray Project Management Ltd. and may not be reproduced with out the written permission of the owner.
all information shown on the drawing is for the use in the specific project only and shall not be used otherwise without written permission from this office.
Contractor shall verify and be responsible for all dimensions on the job and this office shall be informed of any discrepancies and variations shown on the drawing.
Do not scale drawings

Landmark
Law
Group

Barristers
& Solicitors

GRAY PROJECT MANAGEMENT LTD.
SUITE #201-1465 COLUMBIA STREET
NORTH VANCOUVER, BC.
V7J 1A2
PH. 604-926-1993
FAX. 604-926-5190

PROPOSED INTERIOR
TENANT IMPROVEMENTS
LANDMARK LAW GROUP
UNIT 501
1367 WEST BROADWAY
VANCOUVER, BC.

PROPOSED FLOOR PLAN

Drawn	D. Nam	Date	Aug 23 / 13
Chk'D	-	Ref. No.	2
Job No.		Drawing No.	
Chk'D	-		
Scale	As Shown		ID-2