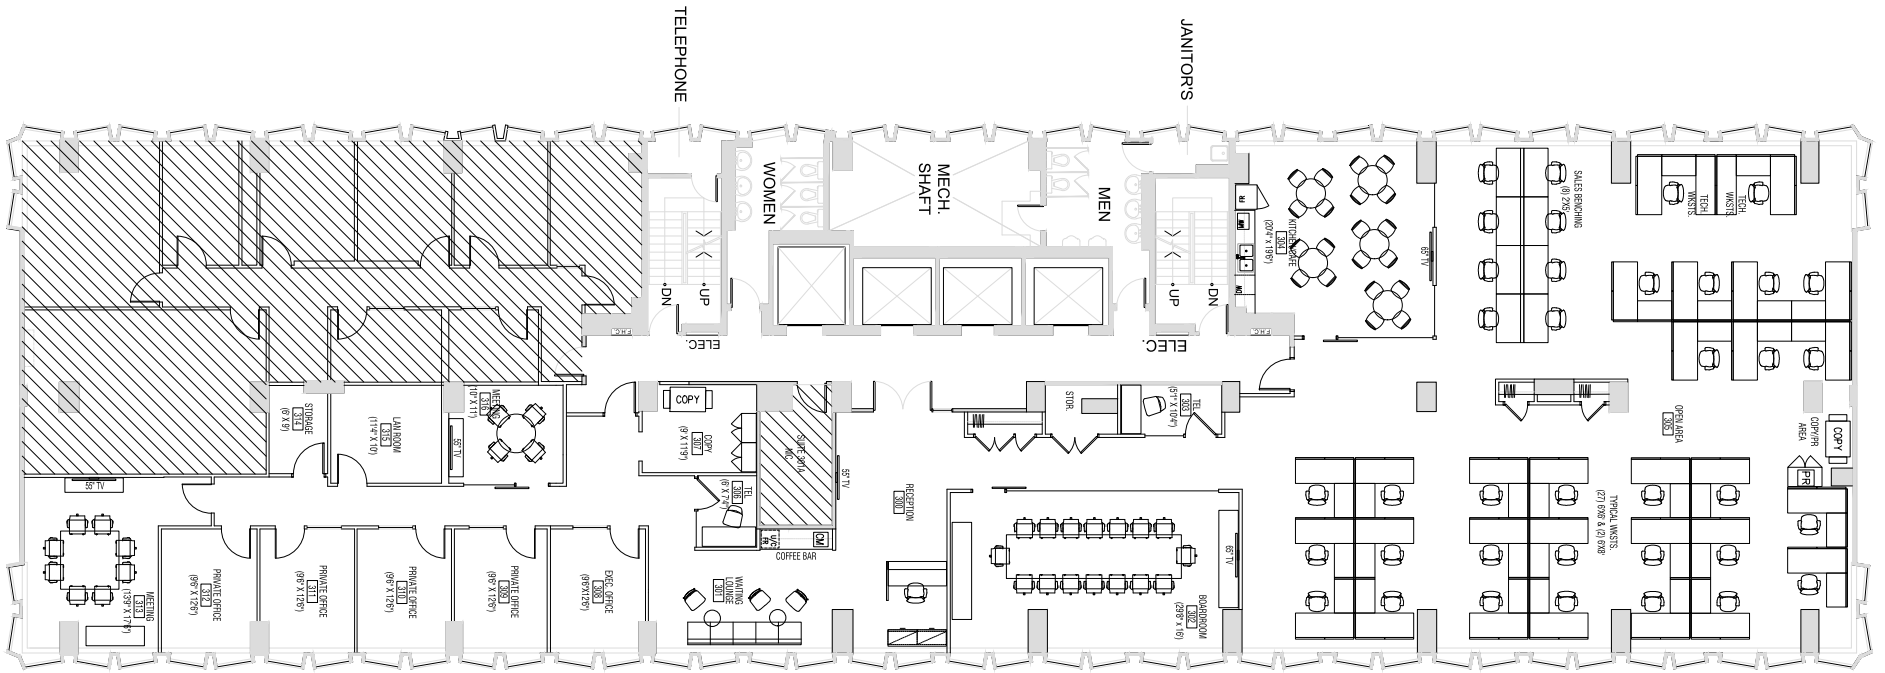



KIRSH DESIGN
your workplace reimagined

**KIRSH DESIGN**
354 DAVENPORT ROAD, SUITE 300
TORONTO, ONTARIO, M5R1K6
www.kirshdesign.com

**T** 416.964.3669
**F** 416.962.5028


**TITLE** SUITE 301 - GTT FEASIBILITY PLAN - REVISED

**ISSUED** FOR CLIENTS REVIEW

**DATE:** 04/17/2019
**DRAWN BY:** JM
**SCALE:** NTS

PRELIMINARY

**PROJECT NAME** 123 EDWARD STREET, 3RD FLOOR
TORONTO, ONTARIO

**REVIEWED BY:** DK
**PROJECT NO.:** 13-81XX


ALL PRODUCTION + INTELLECTUAL PROPERTY RIGHTS RESERVED WWW.KIRSHDESIGN.COM


**F 1R**