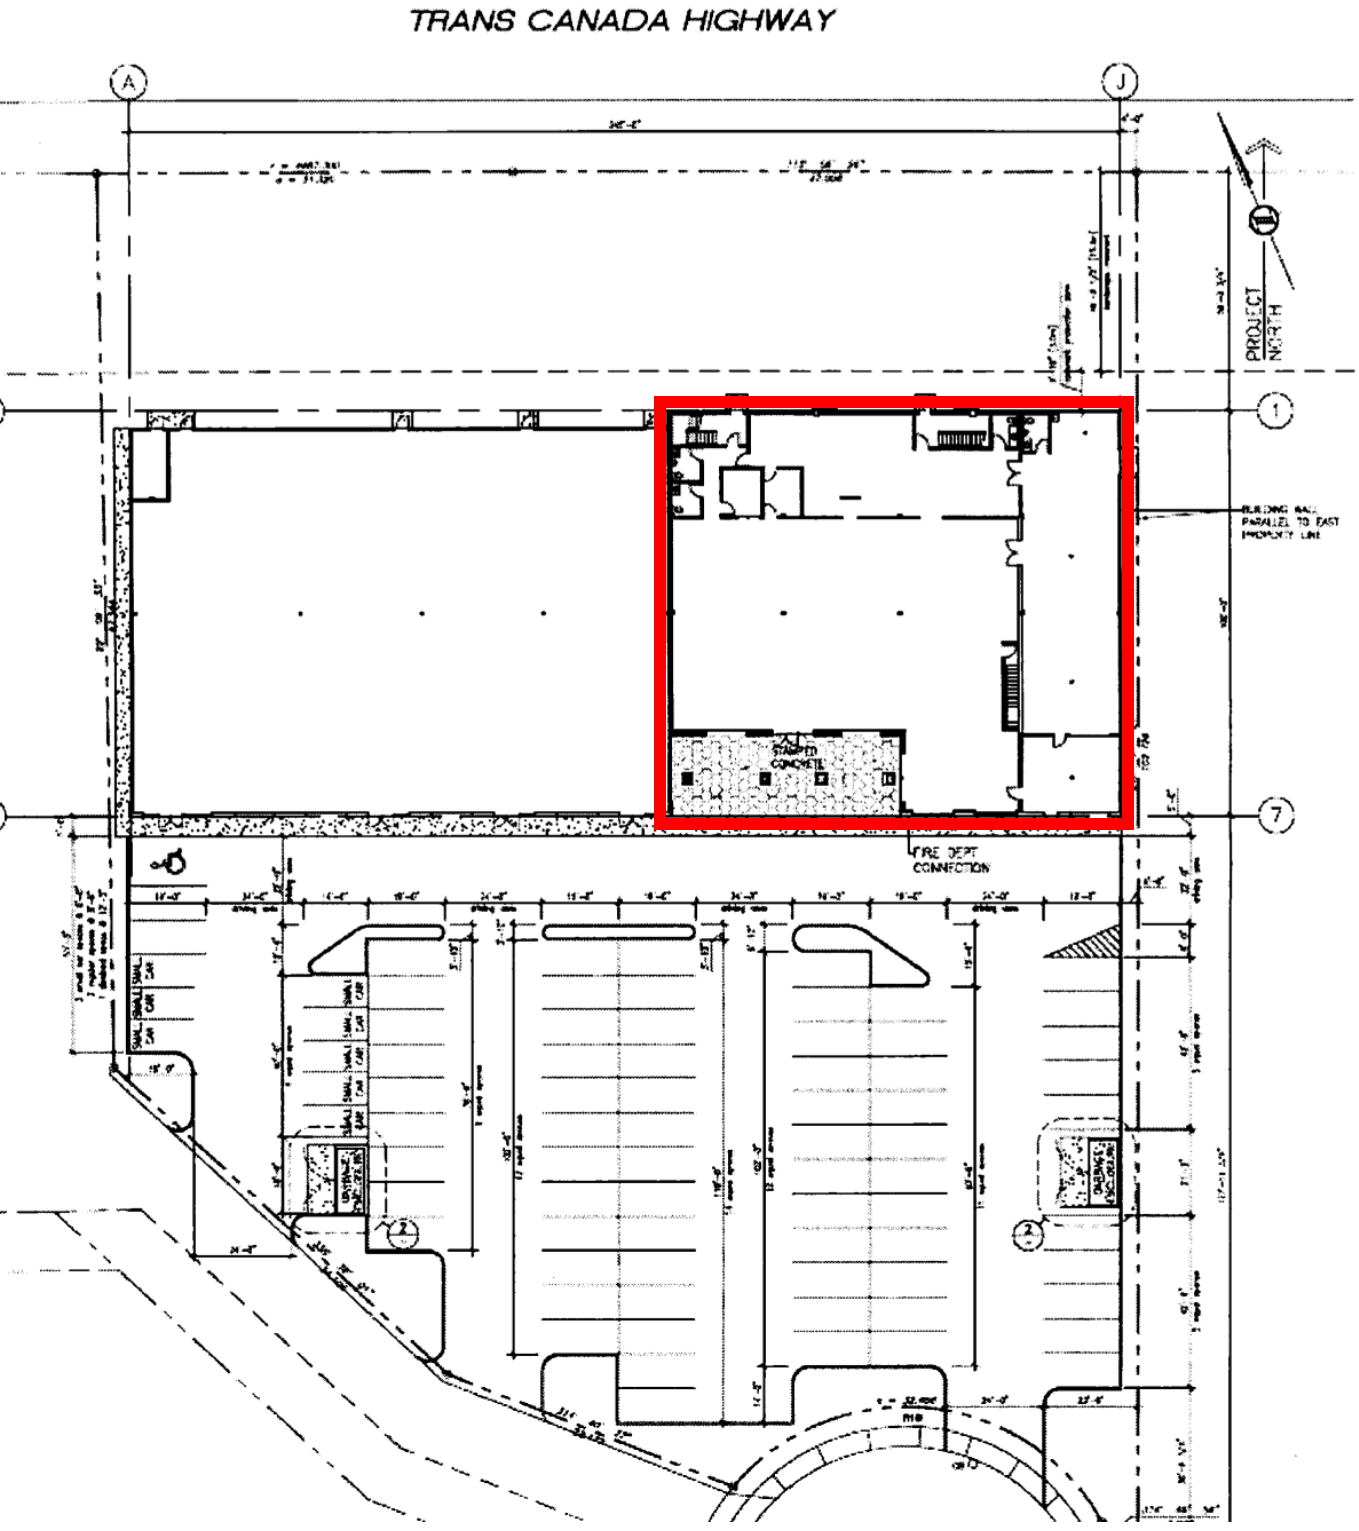
TRANS CANADA HIGHWAY
A
J
1
7
2
PROJECT NORTH
BUILDING WALL PARALLEL TO EAST PROPERTY LINE
STAMPED CONCRETE
FIRE DEPT CONNECTION