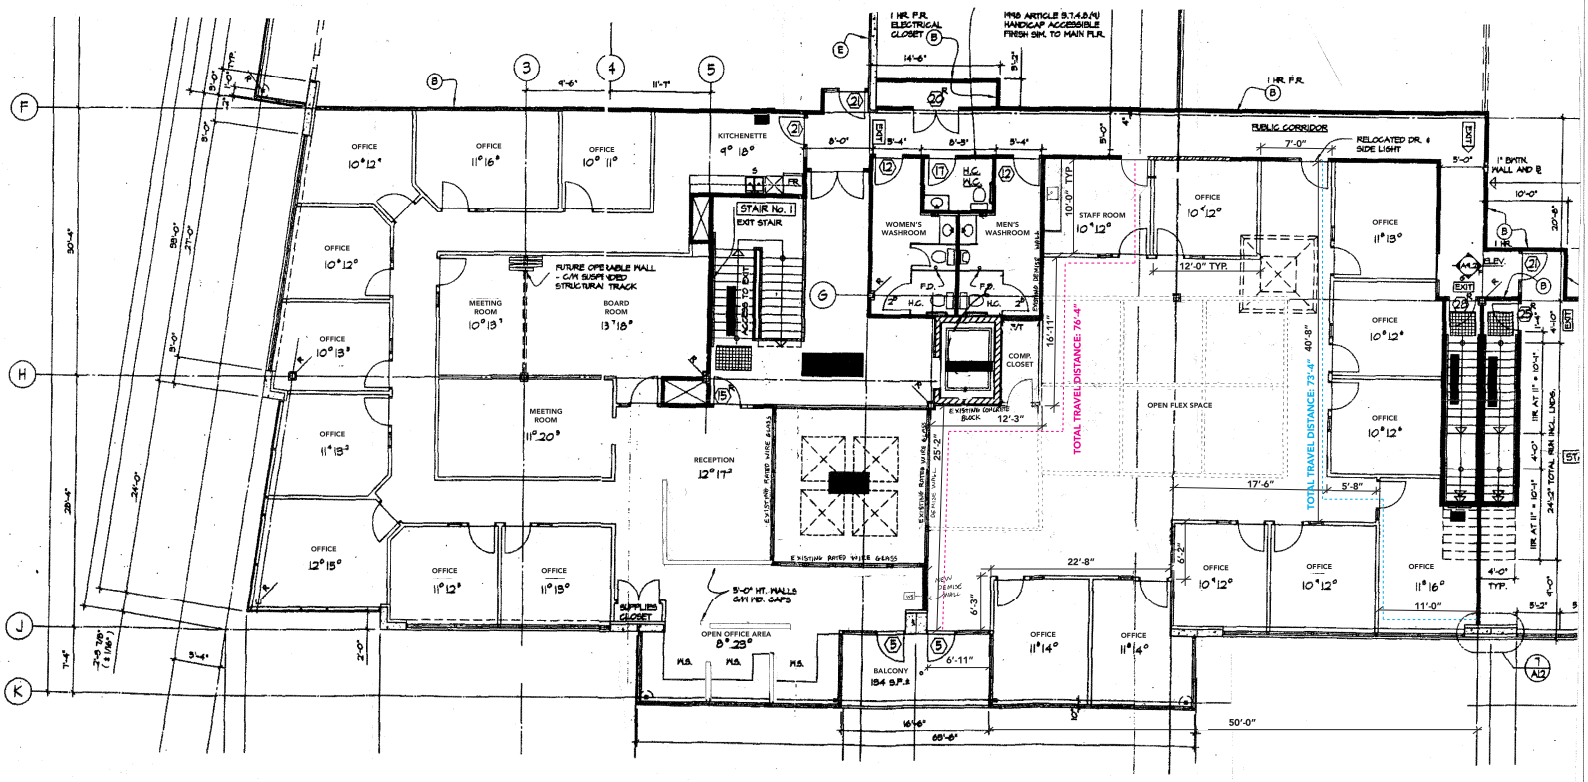

1 UNIT PLAN
SCALE: 1" = 1/4"

DOOR LEGEND:

NOTE: COMPLIES WITH REQUIREMENTS OF CLASS

- 1'-0" x 6'-8" x 1-3/8" PANTGRADE S.C. 20 MIN FIRE-RATED DOOR BUTTS, LEVER PASSAGE SET,* INDICATES LEVEL DOOR STOP, DOOR CLOSER
- 3'-0" x 8'-8" x 1-3/8" STAINED S.C. DOOR WITH SIDELIGHT (REFER TO SAMPLE) BUTTS, LEVER PASSAGE SET,* INDICATES KICKS, DOOR STOP
- 3'-0" x 8'-8" x 1-3/8" PANTGRADE S.C. DOOR BUTTS, LEVER PRIVACY SET, DOOR STOP

WALL/PARTITION LEGEND:

- 1/2" GB EACH SIDE, 3 5/8" MTL STUDS @ 16"o.c. C/W 3 1/2" BATT INSULATION AS INDICATED
- 1/2" GB EACH SIDE, 3 5/8" MTL STUDS @ 16"o.c. SLIM 3 1/2" BATT INSULATION AS INDICATED
- 1 HR. F.R. - 5/8" TYPE "X" ON EACH SIDE OF 38x 89x3 STUDS AT 16" O.C.
- C/W 3 1/2" BATT INSULATION S.C.# 30
- 1/2" GB EACH SIDE, 2x4 WOOD STUDS @ 16"o.c. SLIM 3 1/2" BATT INSULATION
- 1 HR F.R. - 5/8" GB EACH SIDE, 3 5/8" STEEL STUDS @ 16"o.c.
- C/W 3 1/2" BATT SOUND INSULATION S.C. #4407
- DEMO WALLS

	DRAFT #	DESC.	DATE	TENANT NAME	PROJECT NAME	DRAWING NAME	PROJECT No:	HEN-300	DRAWING NO:
HENDERSON CONSTRUCTION LTD.				HALO METRICS	UNIT 225-230	Tenant Improvement	DRAWN:	n.v	A-2
116 3866 HENNING DRIVE BURNABY, BC V5C 6N3 T: 604 431-1667 F: 604 431-1670					21320 Gordon Way Richmond, BC		CHECKED:	n.v	
							DATE:	May 17, 2018	
							SCALE:	as shown	