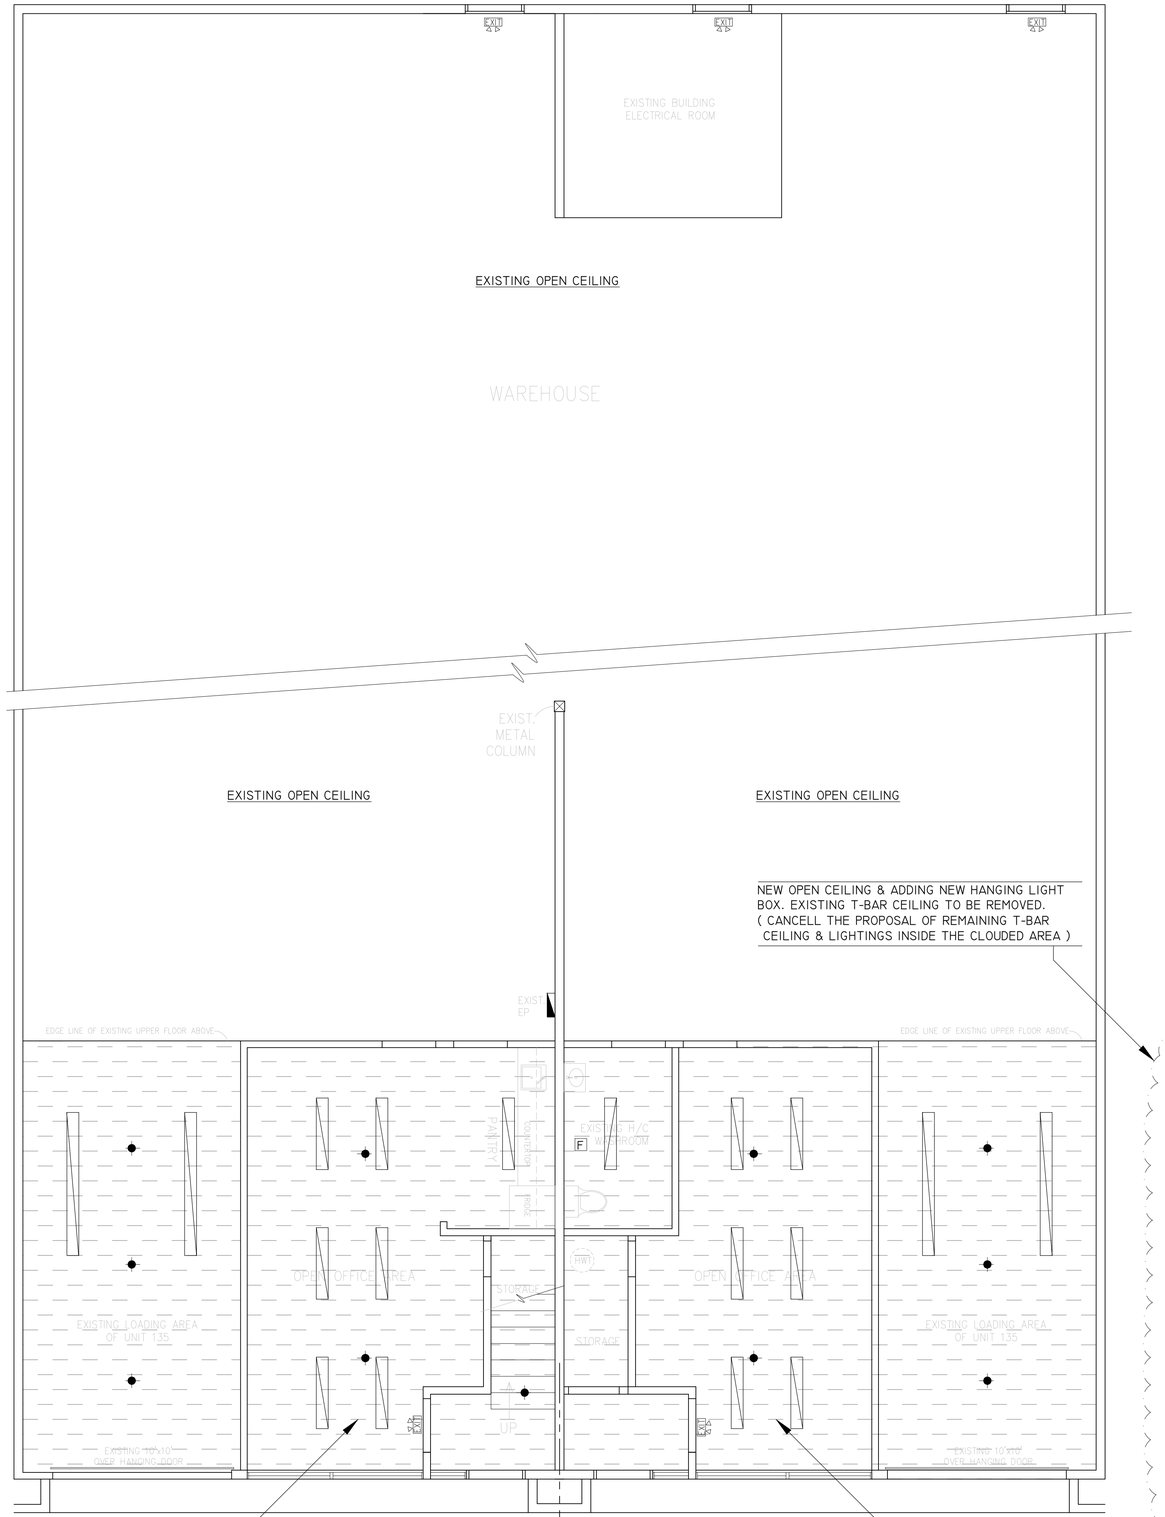

UNIT 135 ⟷ UNIT 140

EXISTING MAIN FLOOR PLAN
WITH DEMOLISHION PLAN

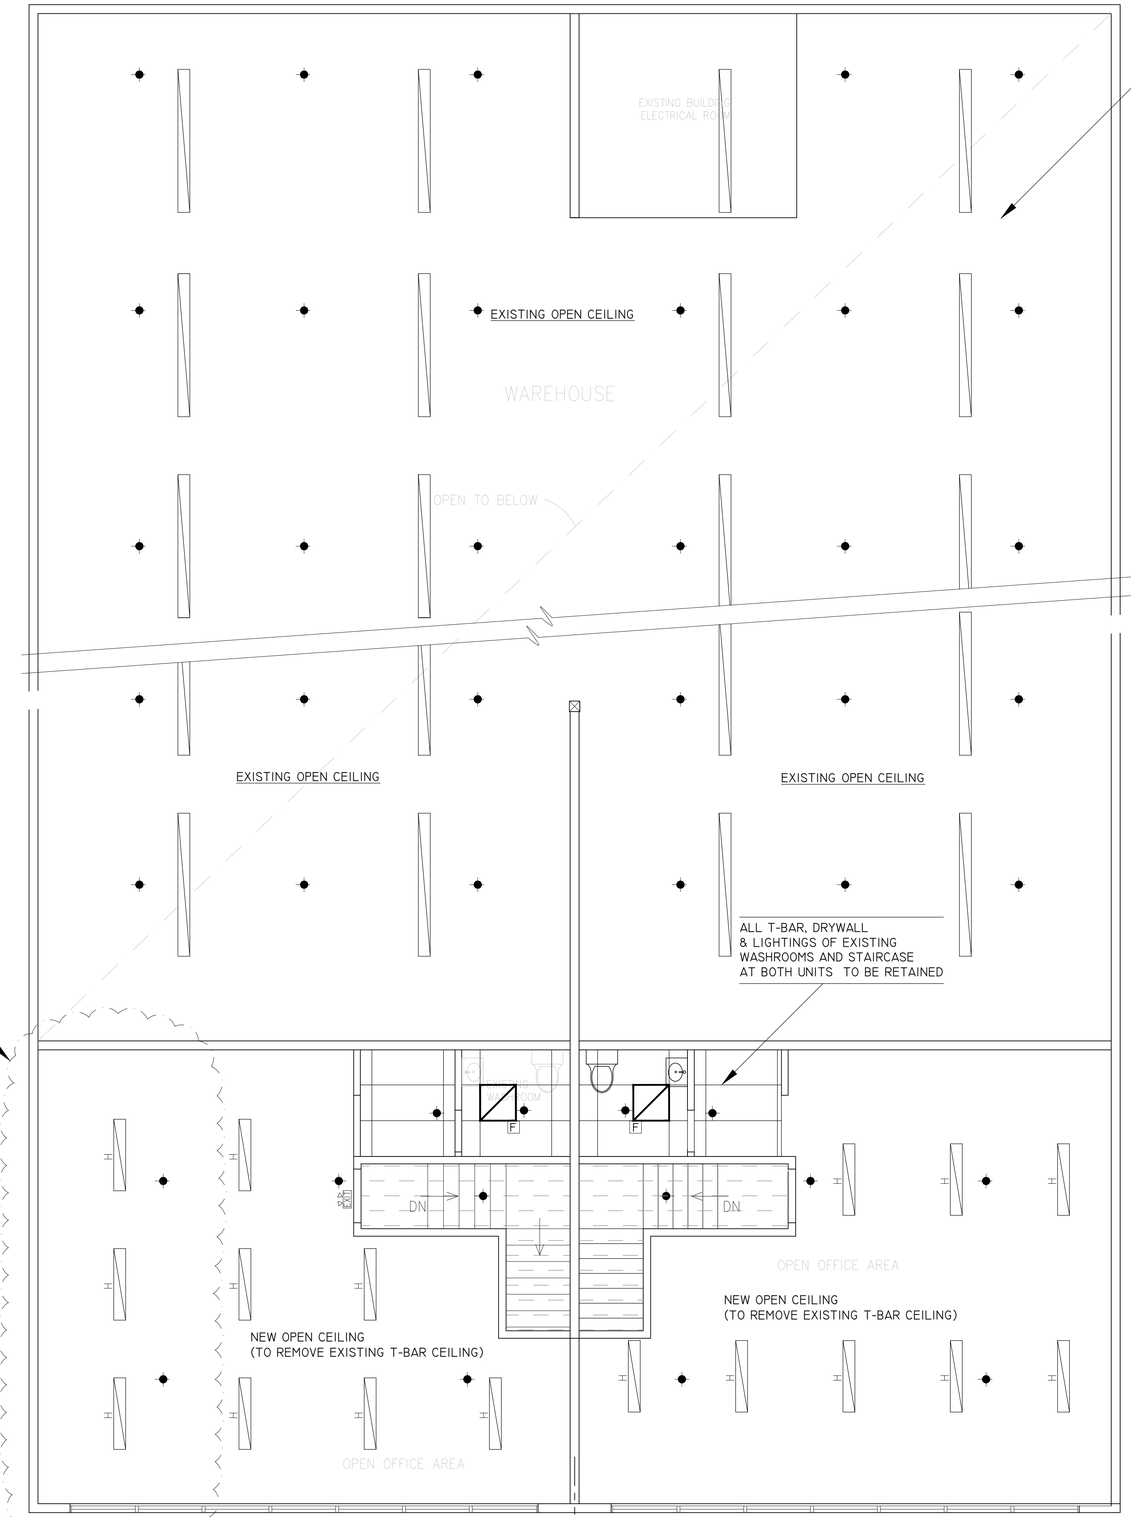

UNIT 135 ⟷ UNIT 140

EXISTING UPPER FLOOR PLAN
WITH DEMOLISHION PLAN

ALL EXISTING LIGHTINGS AND EXISTING SPRINKLERS TO BE RETAINED

LEGEND

- EXISTING 24" X 48" TYPICAL T-BAR CEILING 8'- 6" HT.A.F.F.
- EXISTING DRYWALL CEILING
- EXISTING – 24" X 24" FLUORESCENT TUBE LIGHT BOX
- EXISTING – 8" X 24" CEILING MOUNT LED LIGHT BOX
- NEW – 8" X 24" HANGING LED LIGHT BOX
- EXISTING – 8" X 48" CEILING MOUNT LED LIGHT BOX
- EXISTING EXIT LIGHT BOX W/ EMERGENCE LIGHT
- EXISTING ELECTRICAL PANEL
- F WASHROOM FAN
- EXISTING SPRINKLER

ABSOLUTE INTERIOR

abel wan

E-MAIL : abelwan@gmail.com
#105_630 COMO LAKE AVE COQUITLAM
B.C. V3J 0E4 CELL : 778.885.8082

ABSOLUTE DESIGN SERVICES

REVISION

REVISION 1 : SEP 23, 2022

DRAWING TITLE

CEILING PLAN AND EXISTING SPRINKLER LOCATION

PROJECT TITLE

Unit 135 & 140 - 6755 Graybar Road Richmond

DATE	29 SEP 2021
SCALE	1/4" = 1'-0"
DRAWN BY	ABEL WAN
PROJECT NO.	A72132

DRAWING NO.

A-04