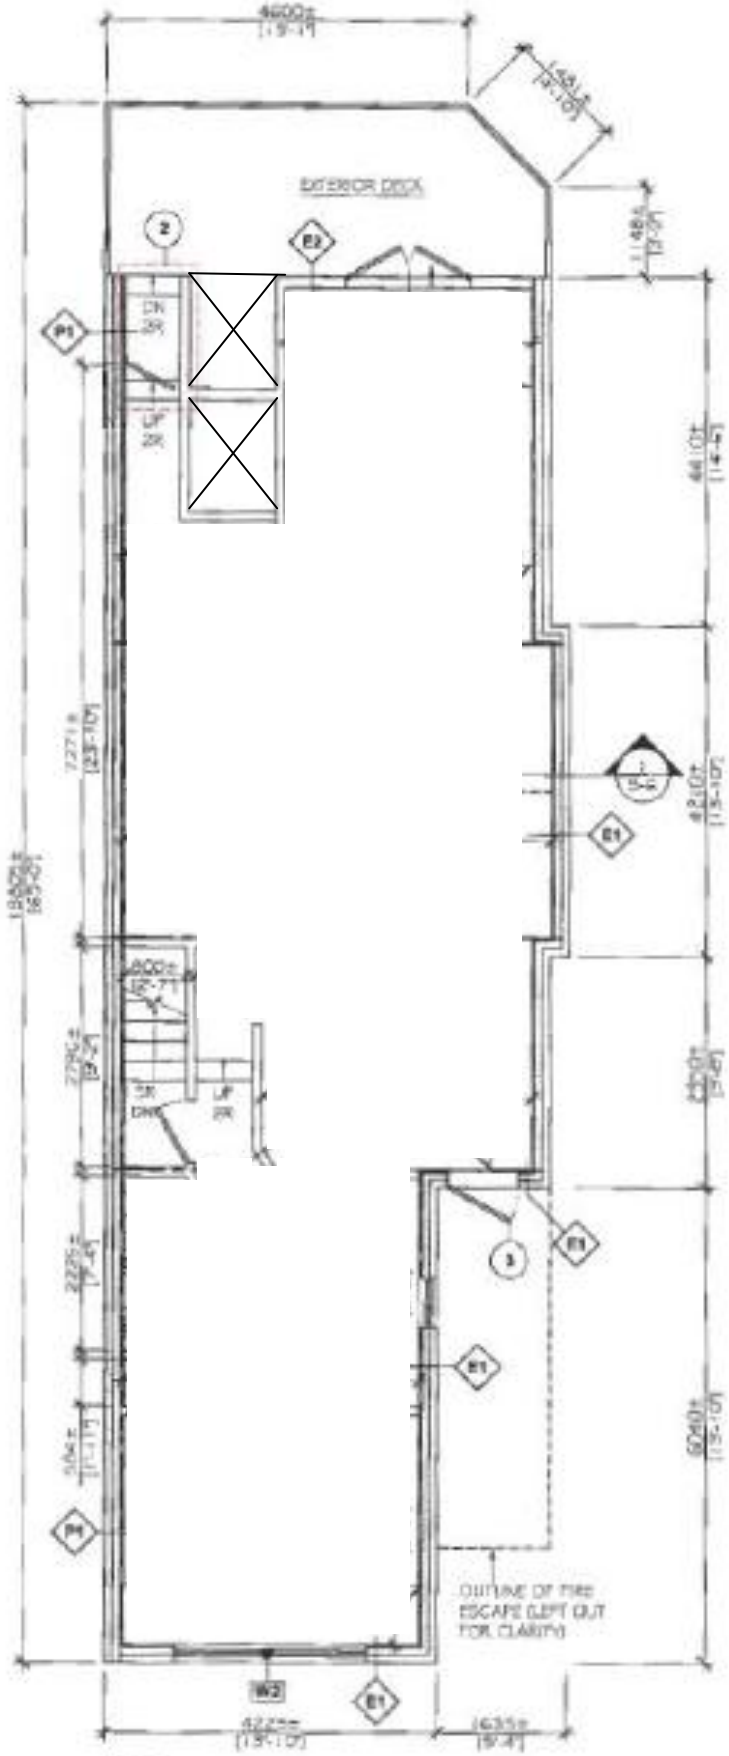

THIRD FLOOR PLAN
1:75