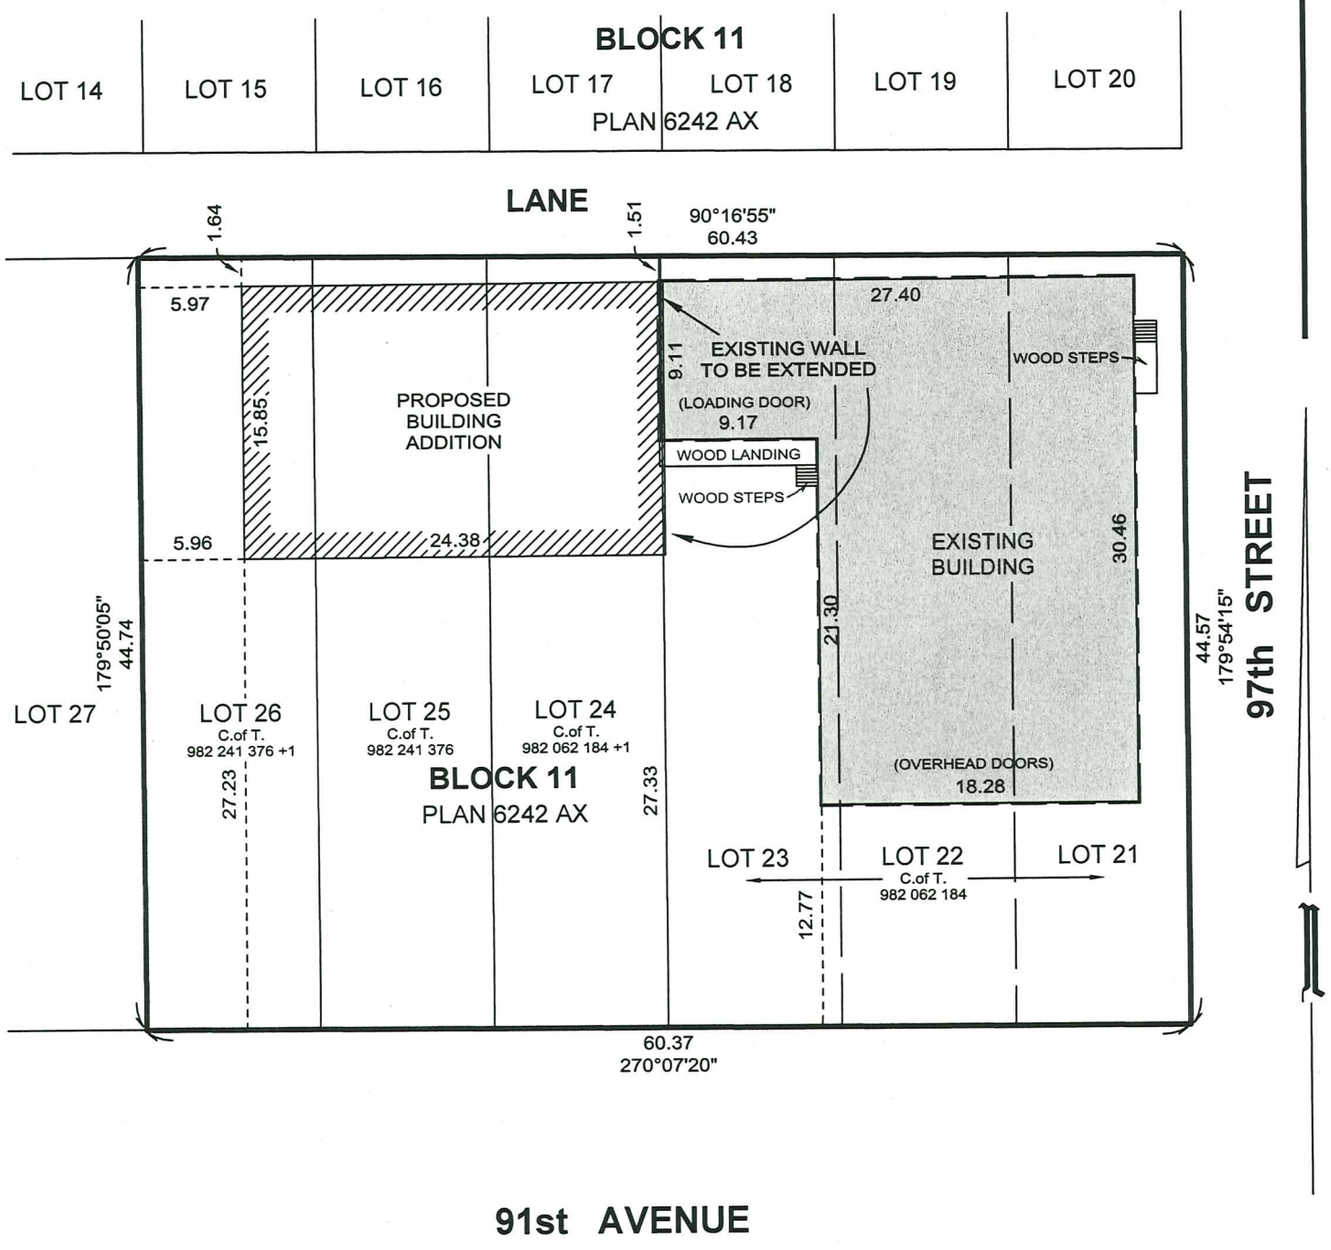

LOT 8
PEACE RIVER
ANDING SETTLEMENT

LOT 4
BLOCK 17
PLAN 932 0618

CLIENT: JARDIN FOODS LTD.
ADDRESS: 9615-90th AVENUE

LEGEND:

Distances shown are in metres and decimals thereof.
Statutory Iron Survey Post found shown thus
Location of existing building and parcel boundaries are derived from Northpoint Land Surveying RPR dwg 777601R1.

PLAN SHOWING
PROPOSED BUILDING LOCATION
LOTS 21-26(Incl.) , BLOCK 11, PLAN 6242 AX
(WITHIN LOT 9, PEACE RIVER LANDING SETTLEMENT)
PEACE RIVER, ALBERTA

No.	DATE	REVISION / ISSUED
0	03/04/2006	- PLAN ISSUED

MIDWEST SURVEYS
PEACE RIVER
780-624-1800

CALC'D BY: B.A.T. | DRAWN BY: D.J.M. | SCALE 1:1000 | DWG: P-0091-06-1