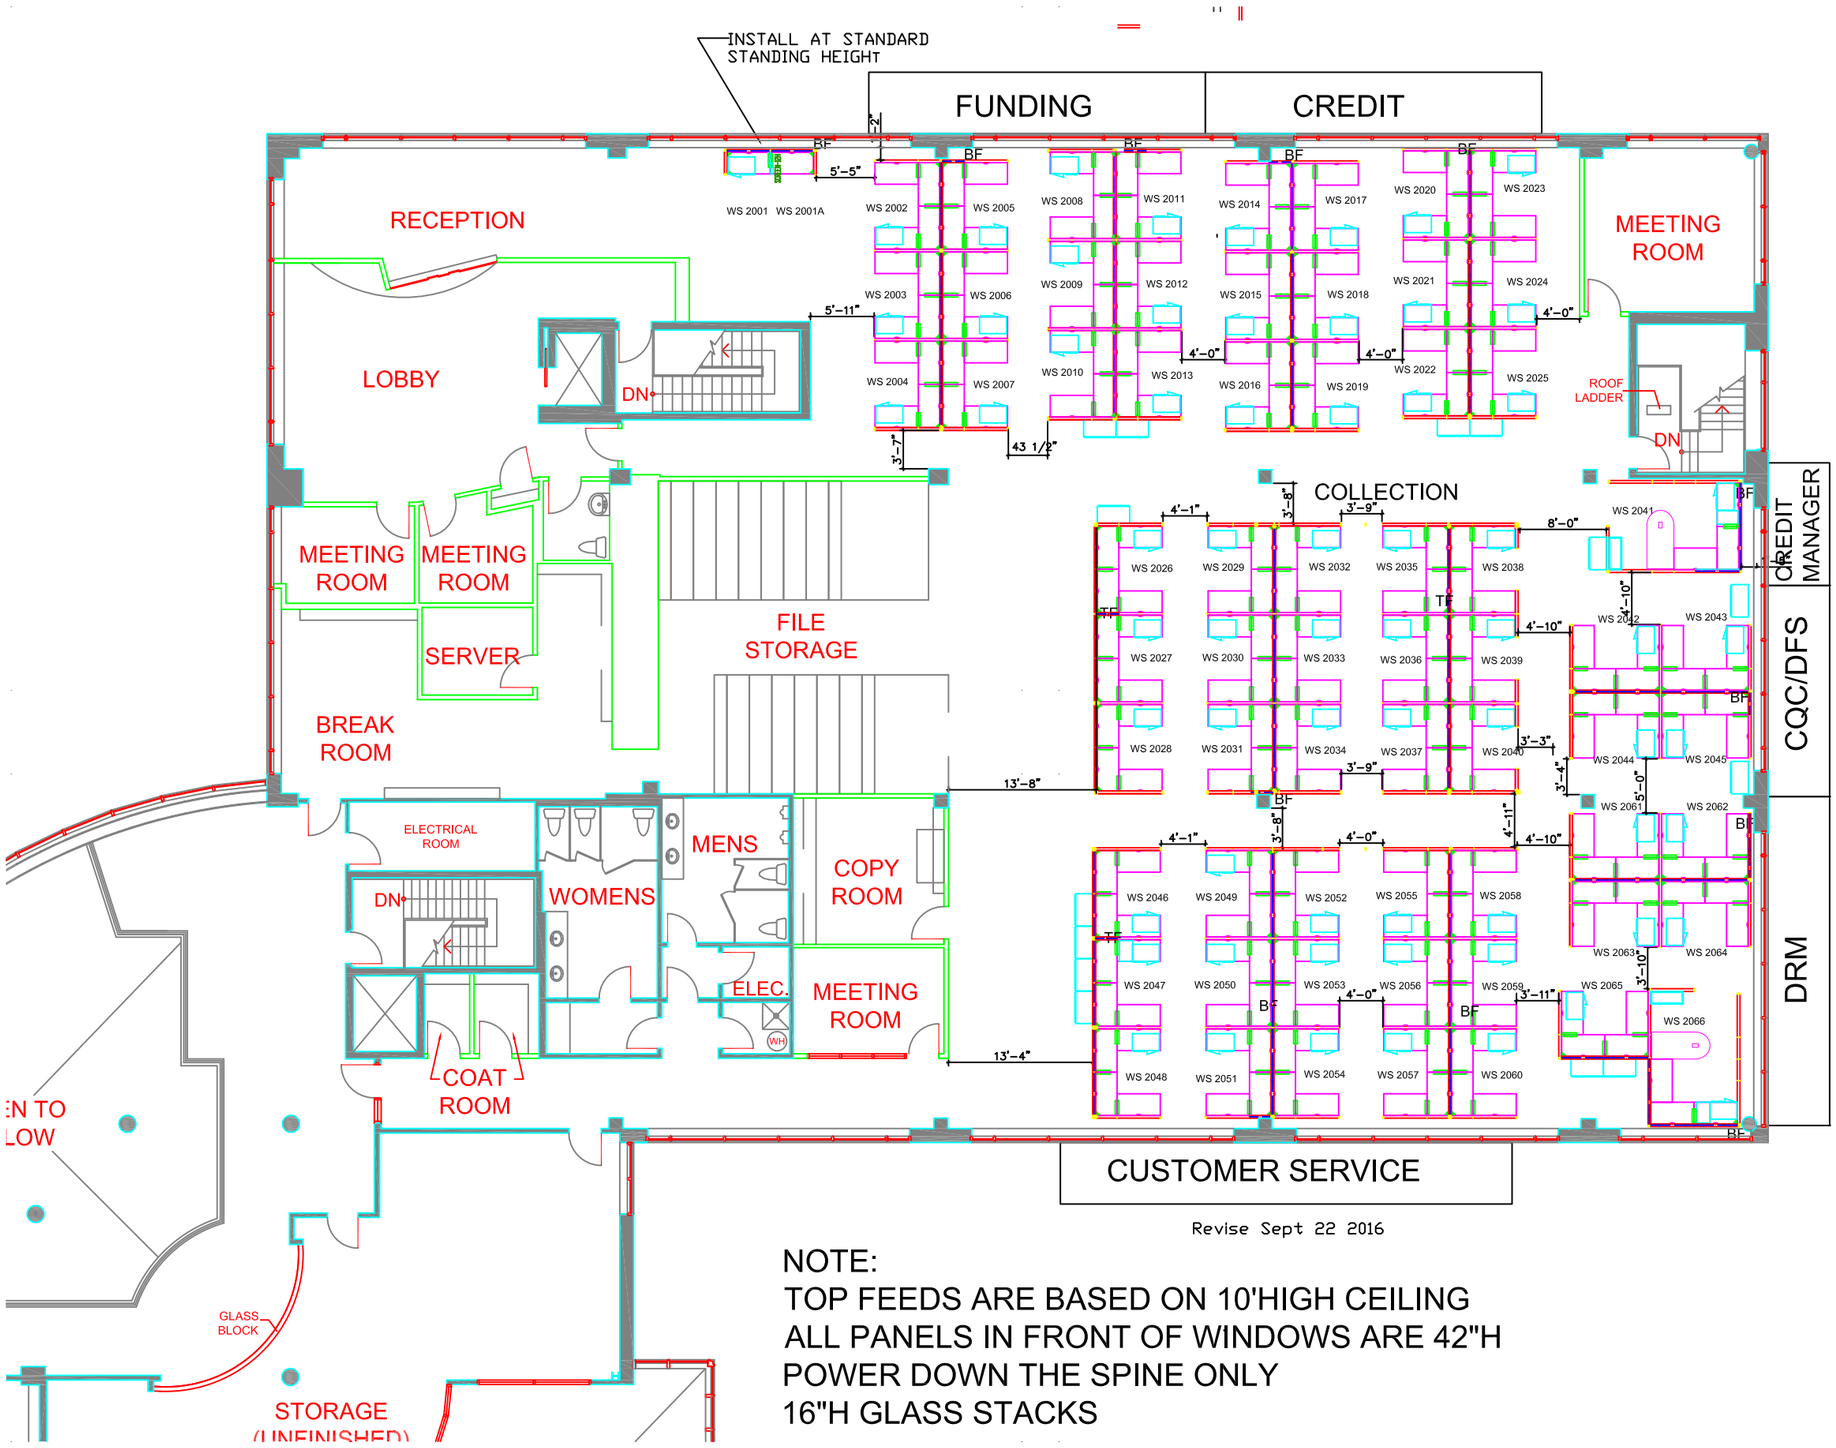


Revise Sept 22 2016

NOTE:
TOP FEEDS ARE BASED ON 10'HIGH CEILING
ALL PANELS IN FRONT OF WINDOWS ARE 42"H
POWER DOWN THE SPINE ONLY
16"H GLASS STACKS

# HONDA, BOUCHERVILLE, 2ND FLOOR - PROPOSED

CLIENT APPROVAL

DATE

DRAWINGS:

| | |
|---|---|
| C1 | COVER PAGE |
| E1 | EXISTING DRAWING |
| P1 | PROPOSED DRAWING |
| INS 1 | PANELS AND ELECTRICAL |
| INS 2 | SUPPORTS & STORAGE |
| INS 3 | WORKSURFACES |

| No. | DATE | REVISION |
|---|---|---|
| 10 | | |
| 9 | | |
| 8 | | |
| 7 | | |
| 6 | | |
| 5 | | |
| 4 | | |
| 3 | SEP 8 | APPROVAL |
| 2 | MAY 30 | APPROVAL |
| 1 | MAY 2 | APPROVAL |

CLIENT:
HONDA
BOUCHERVILLE
2ND FLOOR

DRAWING TITLE:
PROPOSED DRAWING

| | |
|---|---|
| DRAWN BY: MAGGIE D | SCALE: NOT TO SCALE |
| DATE: APRIL 20, 2016 | ACCOUNT MGR: SUE U |
| SIF REFERENCE: S:\ | |
| DRAWING FILE: L:\BOUCHVILLE\GRD\16223B_2ND FL | |
| PROPOSAL #: | |

CTI WORKING ENVIRONMENTS
6901 EDWARDS BLVD.
MISSISSAUGA, ON
L5T 2T9
TEL: 905-565-8600
FAX: 905-565-8900

| | |
|---|---|
| PROJECT No: 16223B | DWG No: P1 |
| | PAGE No: 1 OF 1 |