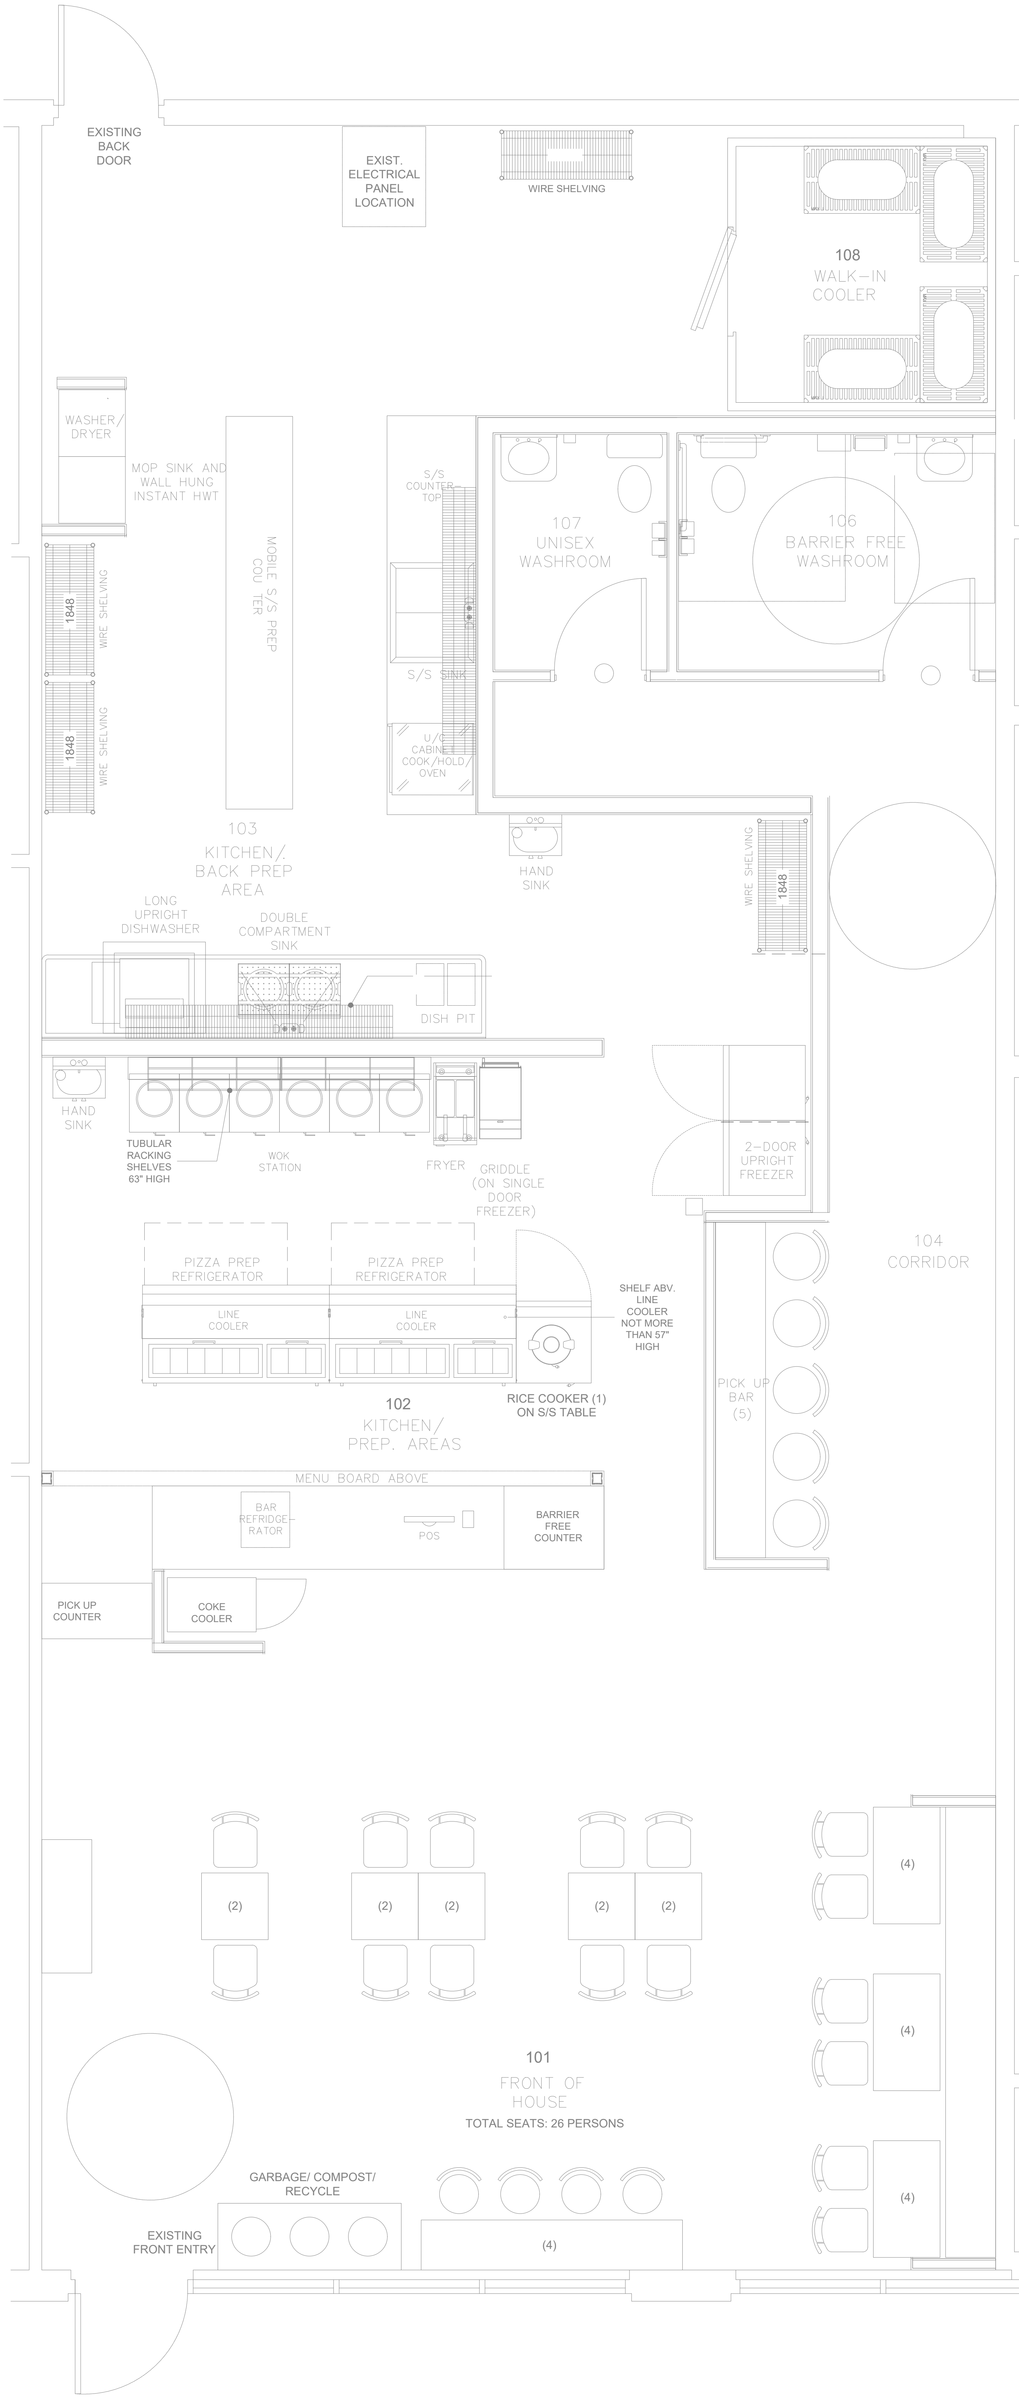
EXISTING BACK DOOR
EXIST. ELECTRICAL PANEL LOCATION
WIRE SHELVING
108
WALK–IN COOLER
WASHER/ DRYER
MOP SINK AND WALL HUNG INSTANT HWT
MOBILE S/S PREP COU TER
1848
WIRE SHELVING
1848
WIRE SHELVING
S/S COUNTER TOP
S/S SINK
U/C CABINET COOK/HOLD/ OVEN
107
UNISEX WASHROOM
106
BARRIER FREE WASHROOM
103
KITCHEN/ BACK PREP AREA
HAND SINK
WIRE SHELVING
1848
LONG UPRIGHT DISHWASHER
DOUBLE COMPARTMENT SINK
DISH PIT
HAND SINK
TUBULAR RACKING SHELVES 63" HIGH
WOK STATION
FRYER
GRIDDLE (ON SINGLE DOOR FREEZER)
2–DOOR UPRIGHT FREEZER
104
CORRIDOR
PIZZA PREP REFRIGERATOR
PIZZA PREP REFRIGERATOR
LINE COOLER
LINE COOLER
SHELF ABV. LINE COOLER NOT MORE THAN 57" HIGH
RICE COOKER (1) ON S/S TABLE
102
KITCHEN/ PREP. AREAS
PICK UP BAR (5)
MENU BOARD ABOVE
BAR REFRIDGE– RATOR
POS
BARRIER FREE COUNTER
PICK UP COUNTER
COKE COOLER
(2)
(2)
(2)
(2)
(2)
(4)
(4)
(4)
101
FRONT OF HOUSE
TOTAL SEATS: 26 PERSONS
GARBAGE/ COMPOST/ RECYCLE
EXISTING FRONT ENTRY
(4)