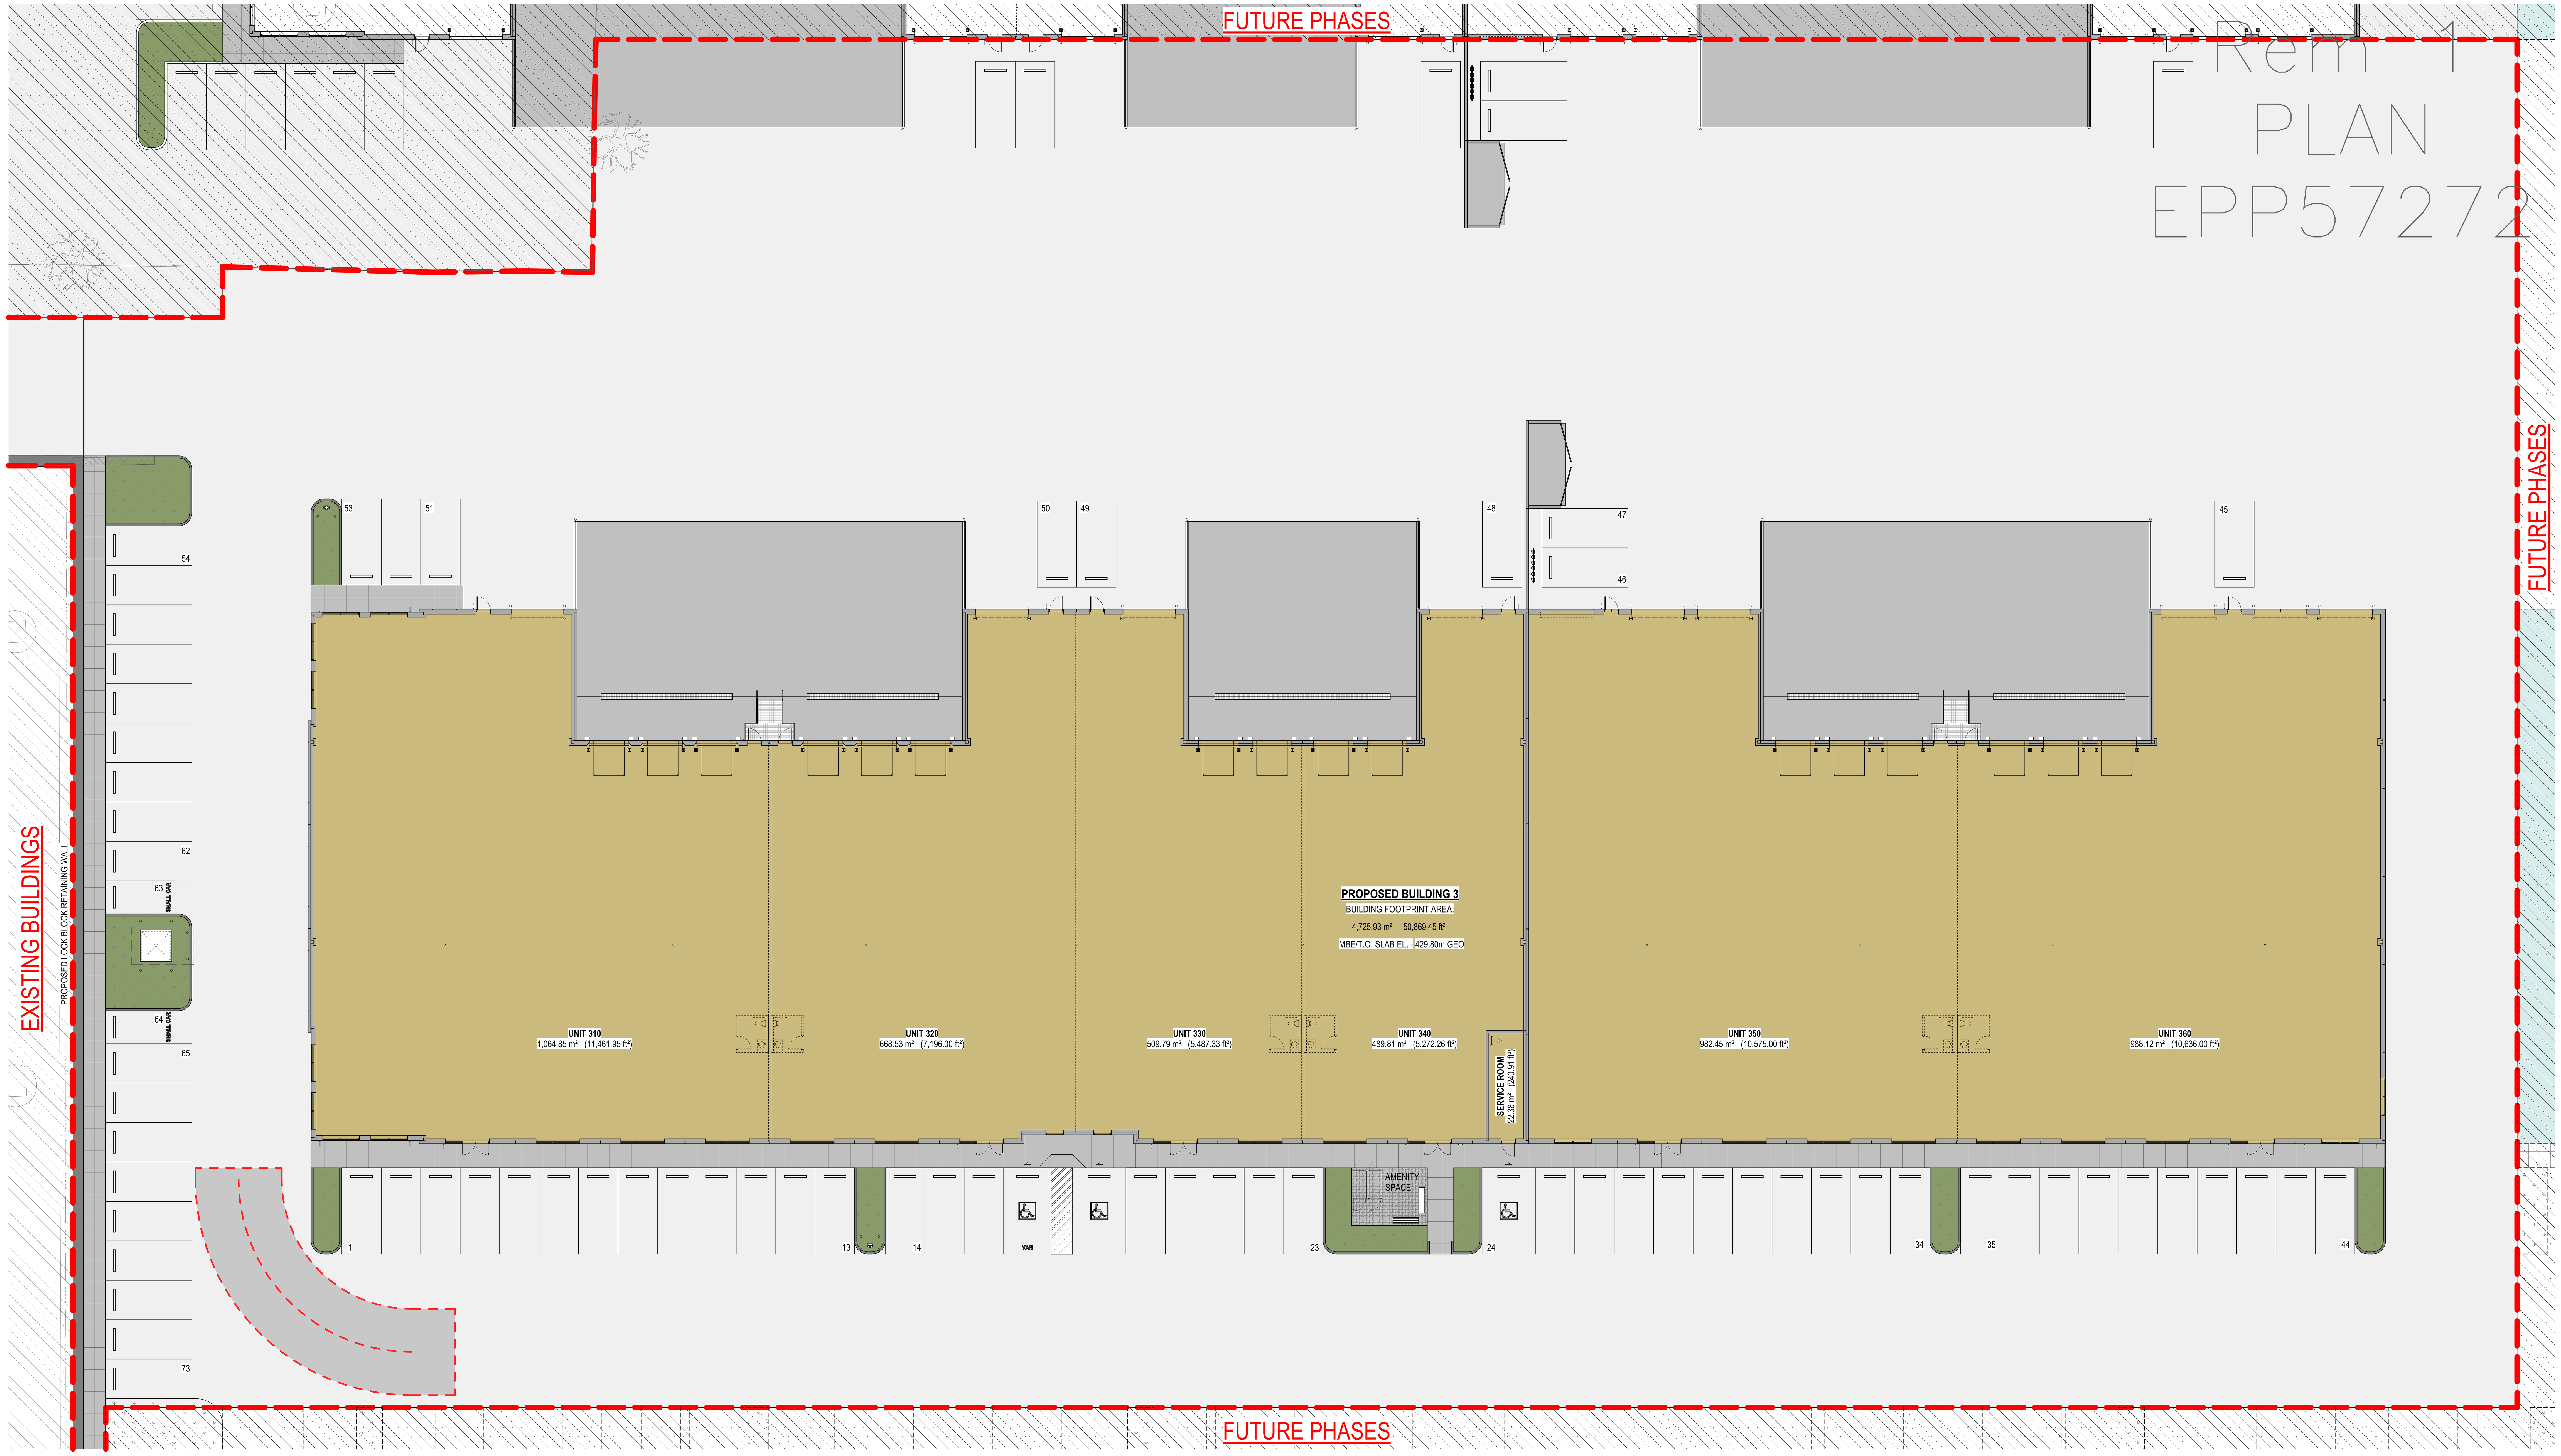

1 SITE PLAN - ENLARGED

SCALE: 1/16" = 1'-0"

ABBOTSFORD
EDMONTON
VANCOUVER

KP Architecture Ltd.

ABBOTSFORD OFFICE
#400 - 34077 GLADYS AVE ABBOTSFORD, BC V2S 2E8
T 604.853.8831 F 604.850.1580 WWW.KRAHN.COM

ARGUS PROPERTIES LTD.

Krahn GROUP OF COMPANIES
ABBOTSFORD ▪ EDMONTON ▪ VANCOUVER ▪ TORONTO

This drawing has been prepared solely for the use of ARGUS PROPERTIES LTD. and there are no representations of any kind made by KP Architecture Ltd. to any party with whom KP Architecture Ltd. has not entered into a contract. This drawing shall not be used for construction purposes until it is issued for the purpose.

NO.	DATE Y/M/D	DESCRIPTION
9	2025/09/05	ISSUED FOR CONSTRUCTION
8	2025/09/02	RE-ISSUED FOR BUILDING PERMIT
7	2025/08/19	RE-ISSUED FOR DEVELOP. PERMIT
6	2025/02/25	RE-ISSUED FOR DEVELOP. PERMIT
5	2024/11/22	ISSUED FOR PRICING
4	2024/11/07	RE-ISSUED FOR BUILDING PERMIT
3	2024/11/07	ISSUED FOR DEVELOPMENT PERMIT
2	2024/08/02	ISSUED FOR BUILDING PERMIT
1	2024/07/24	ISSUED FOR CLIENT REVIEW

ISSUES AND REVISIONS

SEAL

PROJECT NAME

BEAVER LAKE INDUSTRIAL - BUILDING 3

PROJECT ADDRESS

304 BEAVER LAKE ROAD
KELOWNA, BC V4V 1S7

DRAWING TITLE

DETAILED ARCHITECTURAL SITE PLAN

SCALE	1/16" = 1'-0"
DRAWN	BSS
REVIEWED	
PROJECT NO.	230457-A

DRAWING NO.

A1.02

PROJECT NORTH

ARCH E1 Title Block - R18 Rev _ (Mar1/18) Copyright © 2018
2025-10-31 8:27:02 AM
230457-A_Beaver Lake_Site_R25_detached.rvt