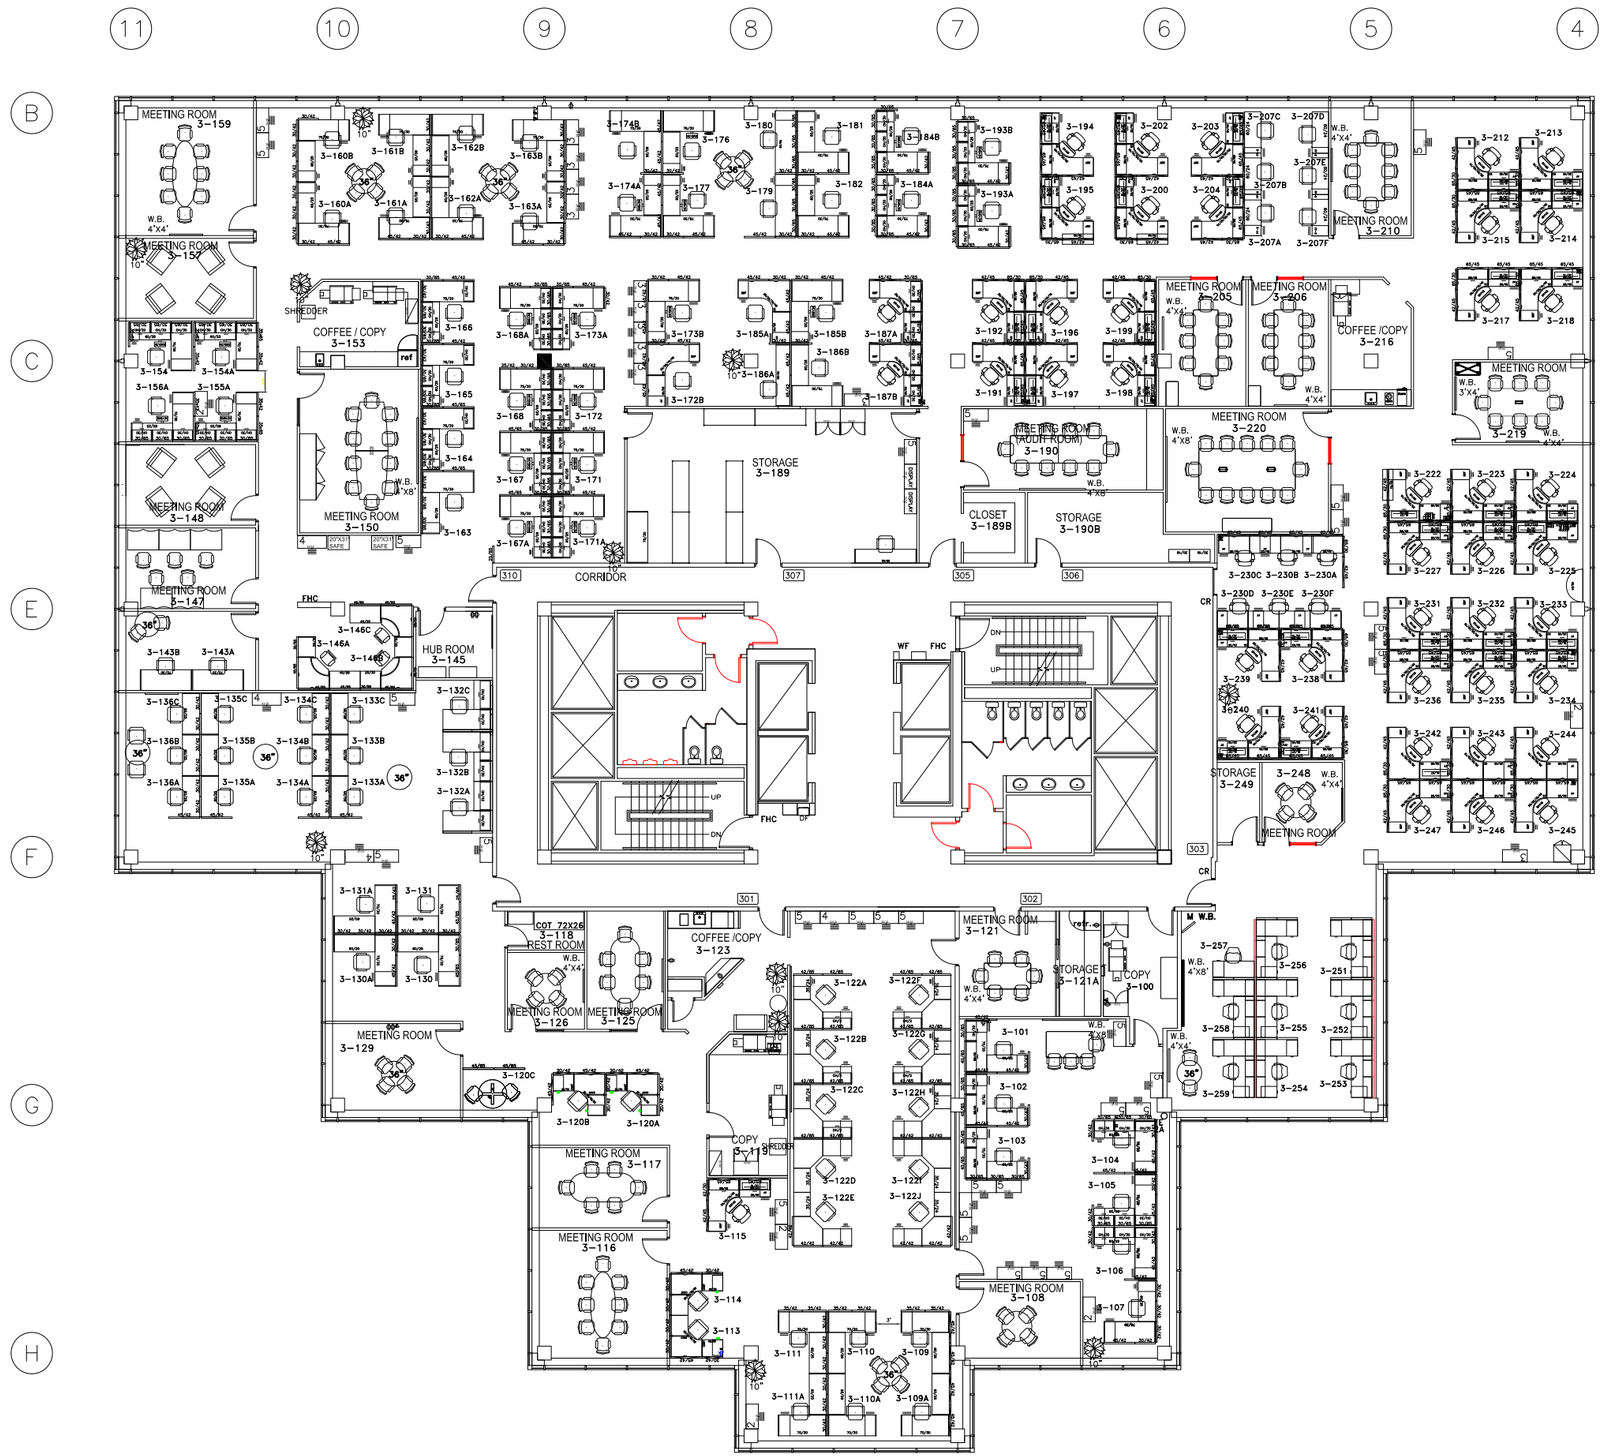

IMPORTANT

This drawing is the property of Aviva Canada and all copyright is reserved. No use shall be made of this drawing without the express written consent of Aviva Canada

Dimensions on drawing are for estimating purposes only. It is the responsibility of each contractor and subcontractor to check and verify all dimensions and conditions on site.

DESIGNED BY	DATE		
DRAWN BY	DATE		
CHECKED BY WL	DATE AUG 24/16		
SCALE NTS			
PROJECT NO	DRAWING NO		

No.	DATE	REVISION

PROJECT TITLE:

2206 EGLINTON AVE EAST
SCARBOROUGH, ONTARIO

DRAWING TITLE:

3RD FLOOR
EXISTING FURNITURE PLAN

2200 Eglinton Avenue, East
Toronto, Ontario M1L 4S8
Website: www.avivacanada.com

SPACE USE	TOTAL
MEETING ROOM	19
AVP	0
CALL CENTER	0
OFFICE	0
TOUCHDOWN	25
WORKSTATION	133

FILENAME: H:\Common\Facilities\Autocad Drawings\Master Plan\Aviva\Toronto\2206\Furn\2206-03-furn.dwg
PLOTDATE: Sep 23, 2016 - 10:13am