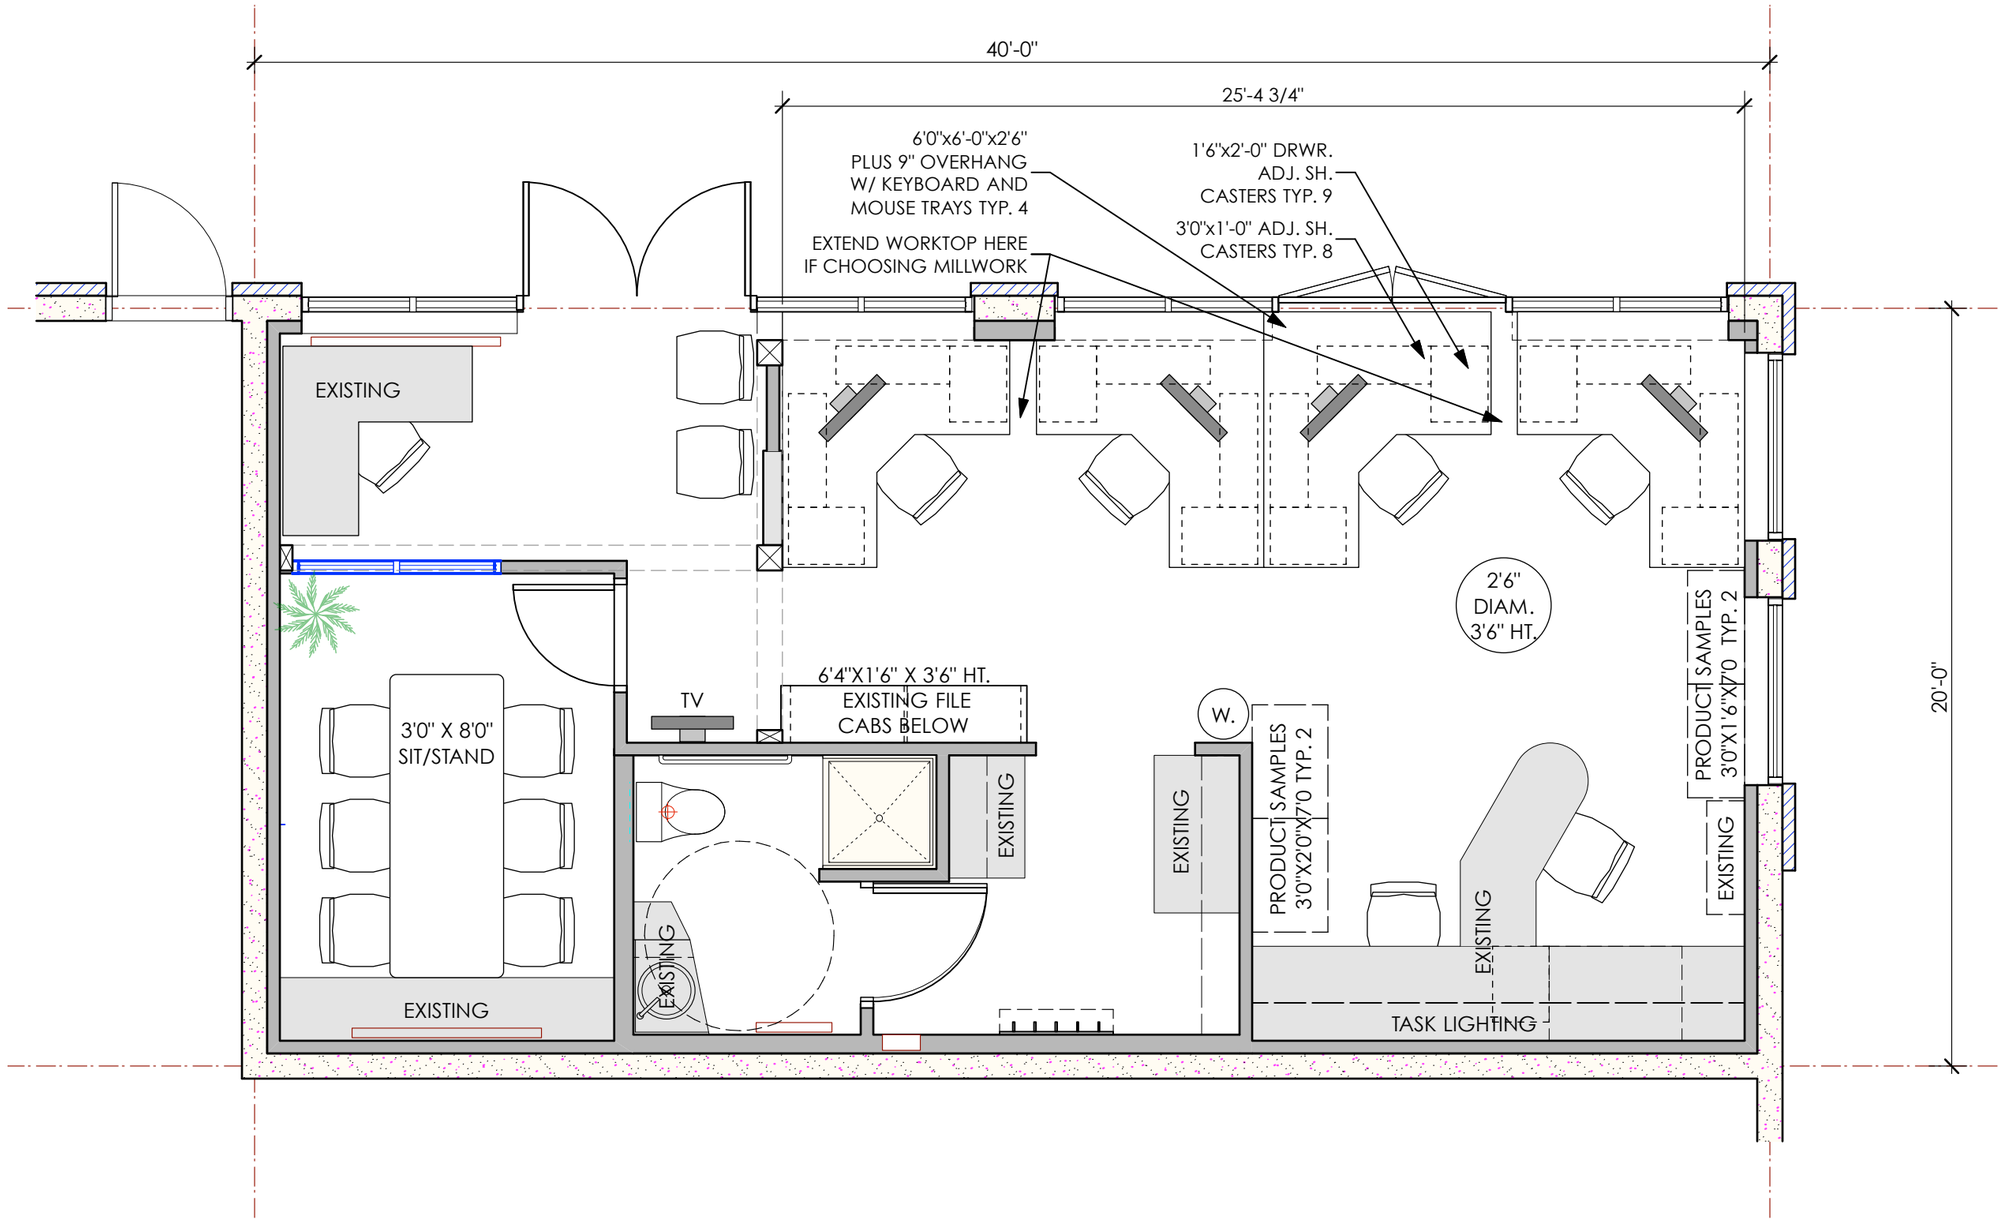

bluegreen
architectureinc
#2 - 436 Lorne Street, Kamloops BC V2C-1W3
■ Kamloops ☐ Kelowna www.bluegreenarchitecture.com

BlueGreen Architecture
Floor Plan

SCALE: 1/4" = 1'0"
June 15, 2018

A-1.1